DO NOT SCALE

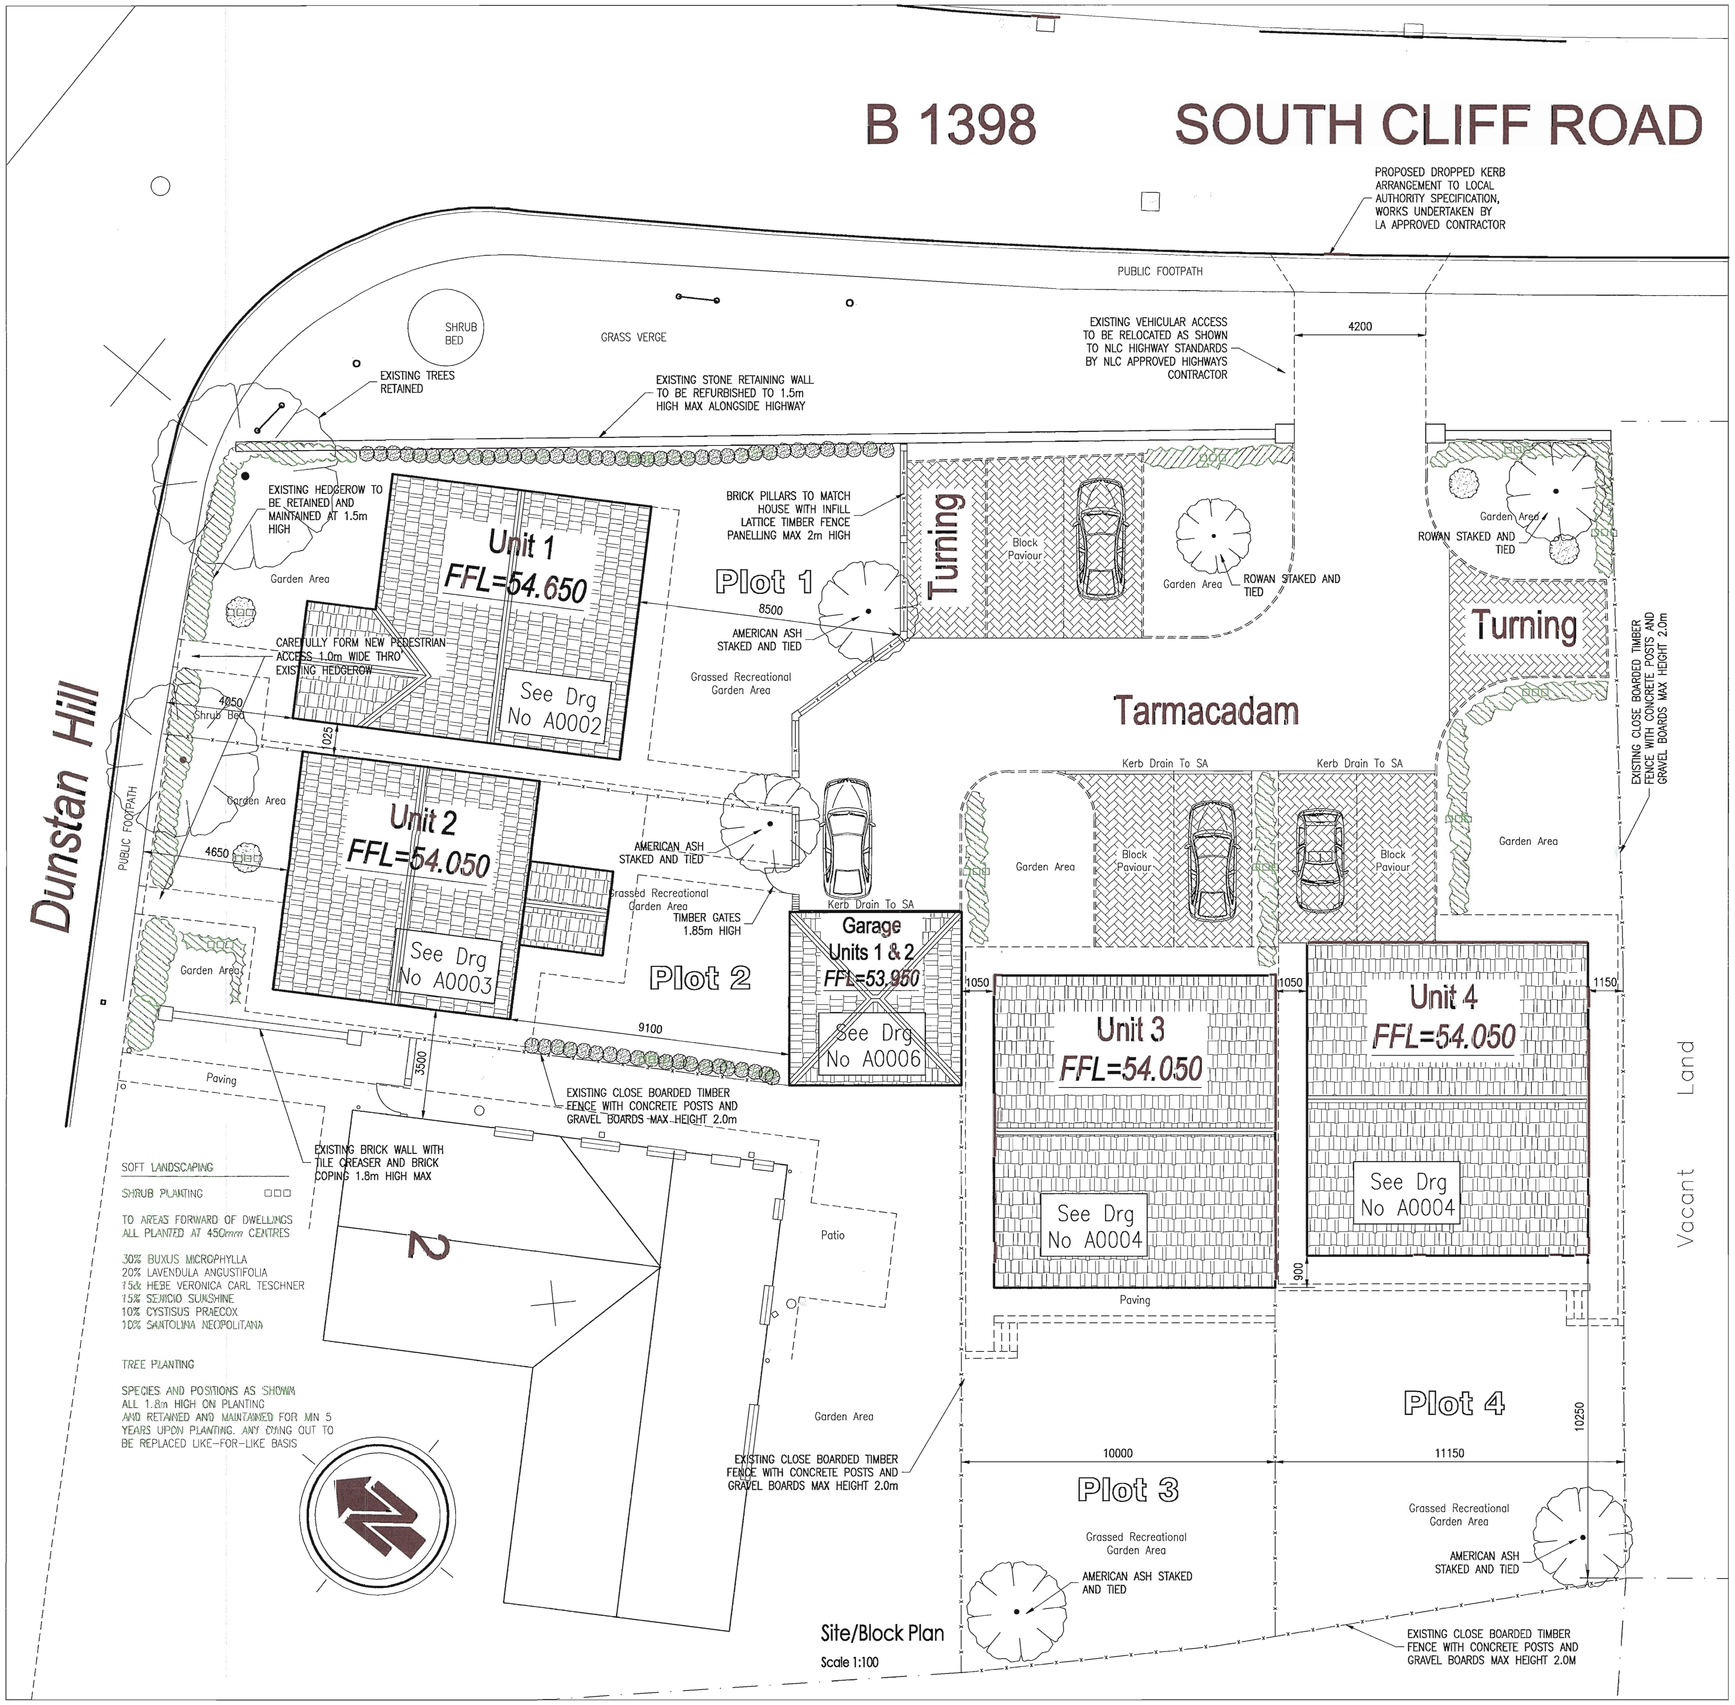

Site/Block Plan

Scale 1:100

Ordnance Survey®
OS Sitemap ™

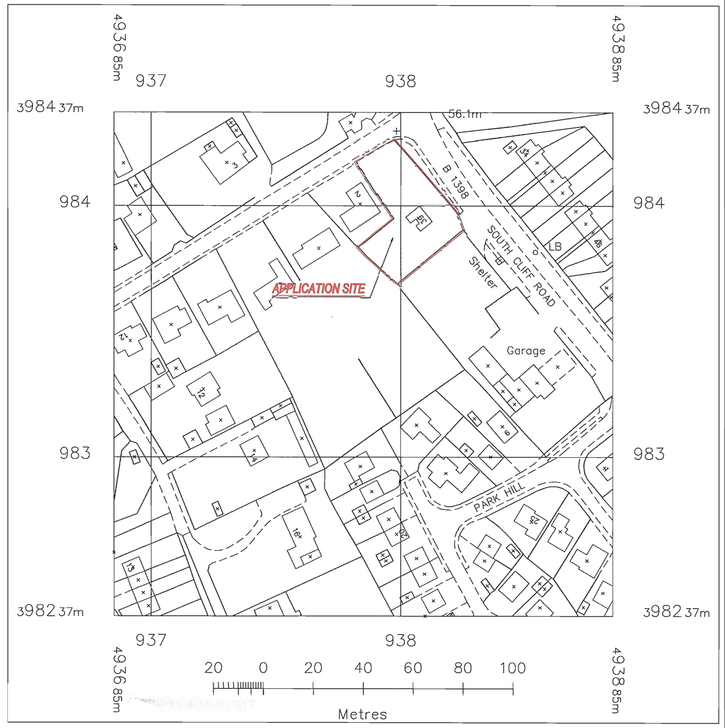

© Crown Copyright 2009
Reproduction in whole or in part is prohibited without the prior permission of Ordnance Survey.

OS Map Extract

Scale 1:1250

DEVELOPMENT CONTROL SECTION
12 JUN 2009
DATE RECEIVED
Referring to:

REV	DATE	BY	DESCRIPTION	CHK	APD
0	20.05.09	TAS	Initial Issue	TAS	TAS

NOTES:

GENERAL
1. Every effort should be made to avoid scaling dimensions from drawings. Dimensions may only be scaled in the absence of clear dimensions. Any dimensions scaled from this drawing should be notified to the Designer prior to commencement of construction works.
2. All dimensions to be checked on site by the Contractor. Any discrepancies must be notified to the Designer and further instructions obtained before work is commenced.
3. This drawing is to be read in conjunction with all other relevant Architectural and Engineering drawings.
4. These notes are intended to augment drawings and specifications. Where conflict of requirements exists the order of precedence shall be as shown in the specifications. Otherwise the strictest provision shall govern.
5. The structure is designed to be self-supporting and stable after the building is fully complete. It is the Contractors sole responsibility to determine the erection procedure and sequence and ensure that the building and its components are safe during erection. This includes the addition of whatever temporary bracing, guys or tie-downs which may be necessary, such material remaining the property of the Contractor upon completion.
6. This drawing represents a detailed dimensional measurement survey of the physical dimensions of the existing property. This drawing does not and is not intended to express any opinion on the physical, superficial or structural condition of the premises depicted.

DRAWING STATUS: PLANNING ISSUE

TAS Building Design
Burgage House
Crapple Lane
Scotton
Lincolnshire
DN21 3QT
T: +44 (0)1724 761241
F: +44 (0)1724 761241
E: tasbuildingdesign@hotmail.co.uk

CLIENT: WOODSIDE VALE LIMITED

PROJECT: PROPOSED RESIDENTIAL DEVELOPMENT 39 SOUTH CLIFF ROAD, KIRTON LINDSEY

TITLE: PROPOSED SITE LAYOUT & BLOCK PLAN

SCALE @ SIZE:	CHECKED:	APPROVED:
AS SHOWN @ A1	TAS	TAS
CAD FILE: 0409/Drg/OS_Map	DESIGN/DRAWN: TAS/tas	DATE: APRIL 2009
PROJECT No: 0309	DRAWING No: A0005	REV: 0

ORIGINAL IF RED

© TAS BUILDING DESIGN

0309/A0005