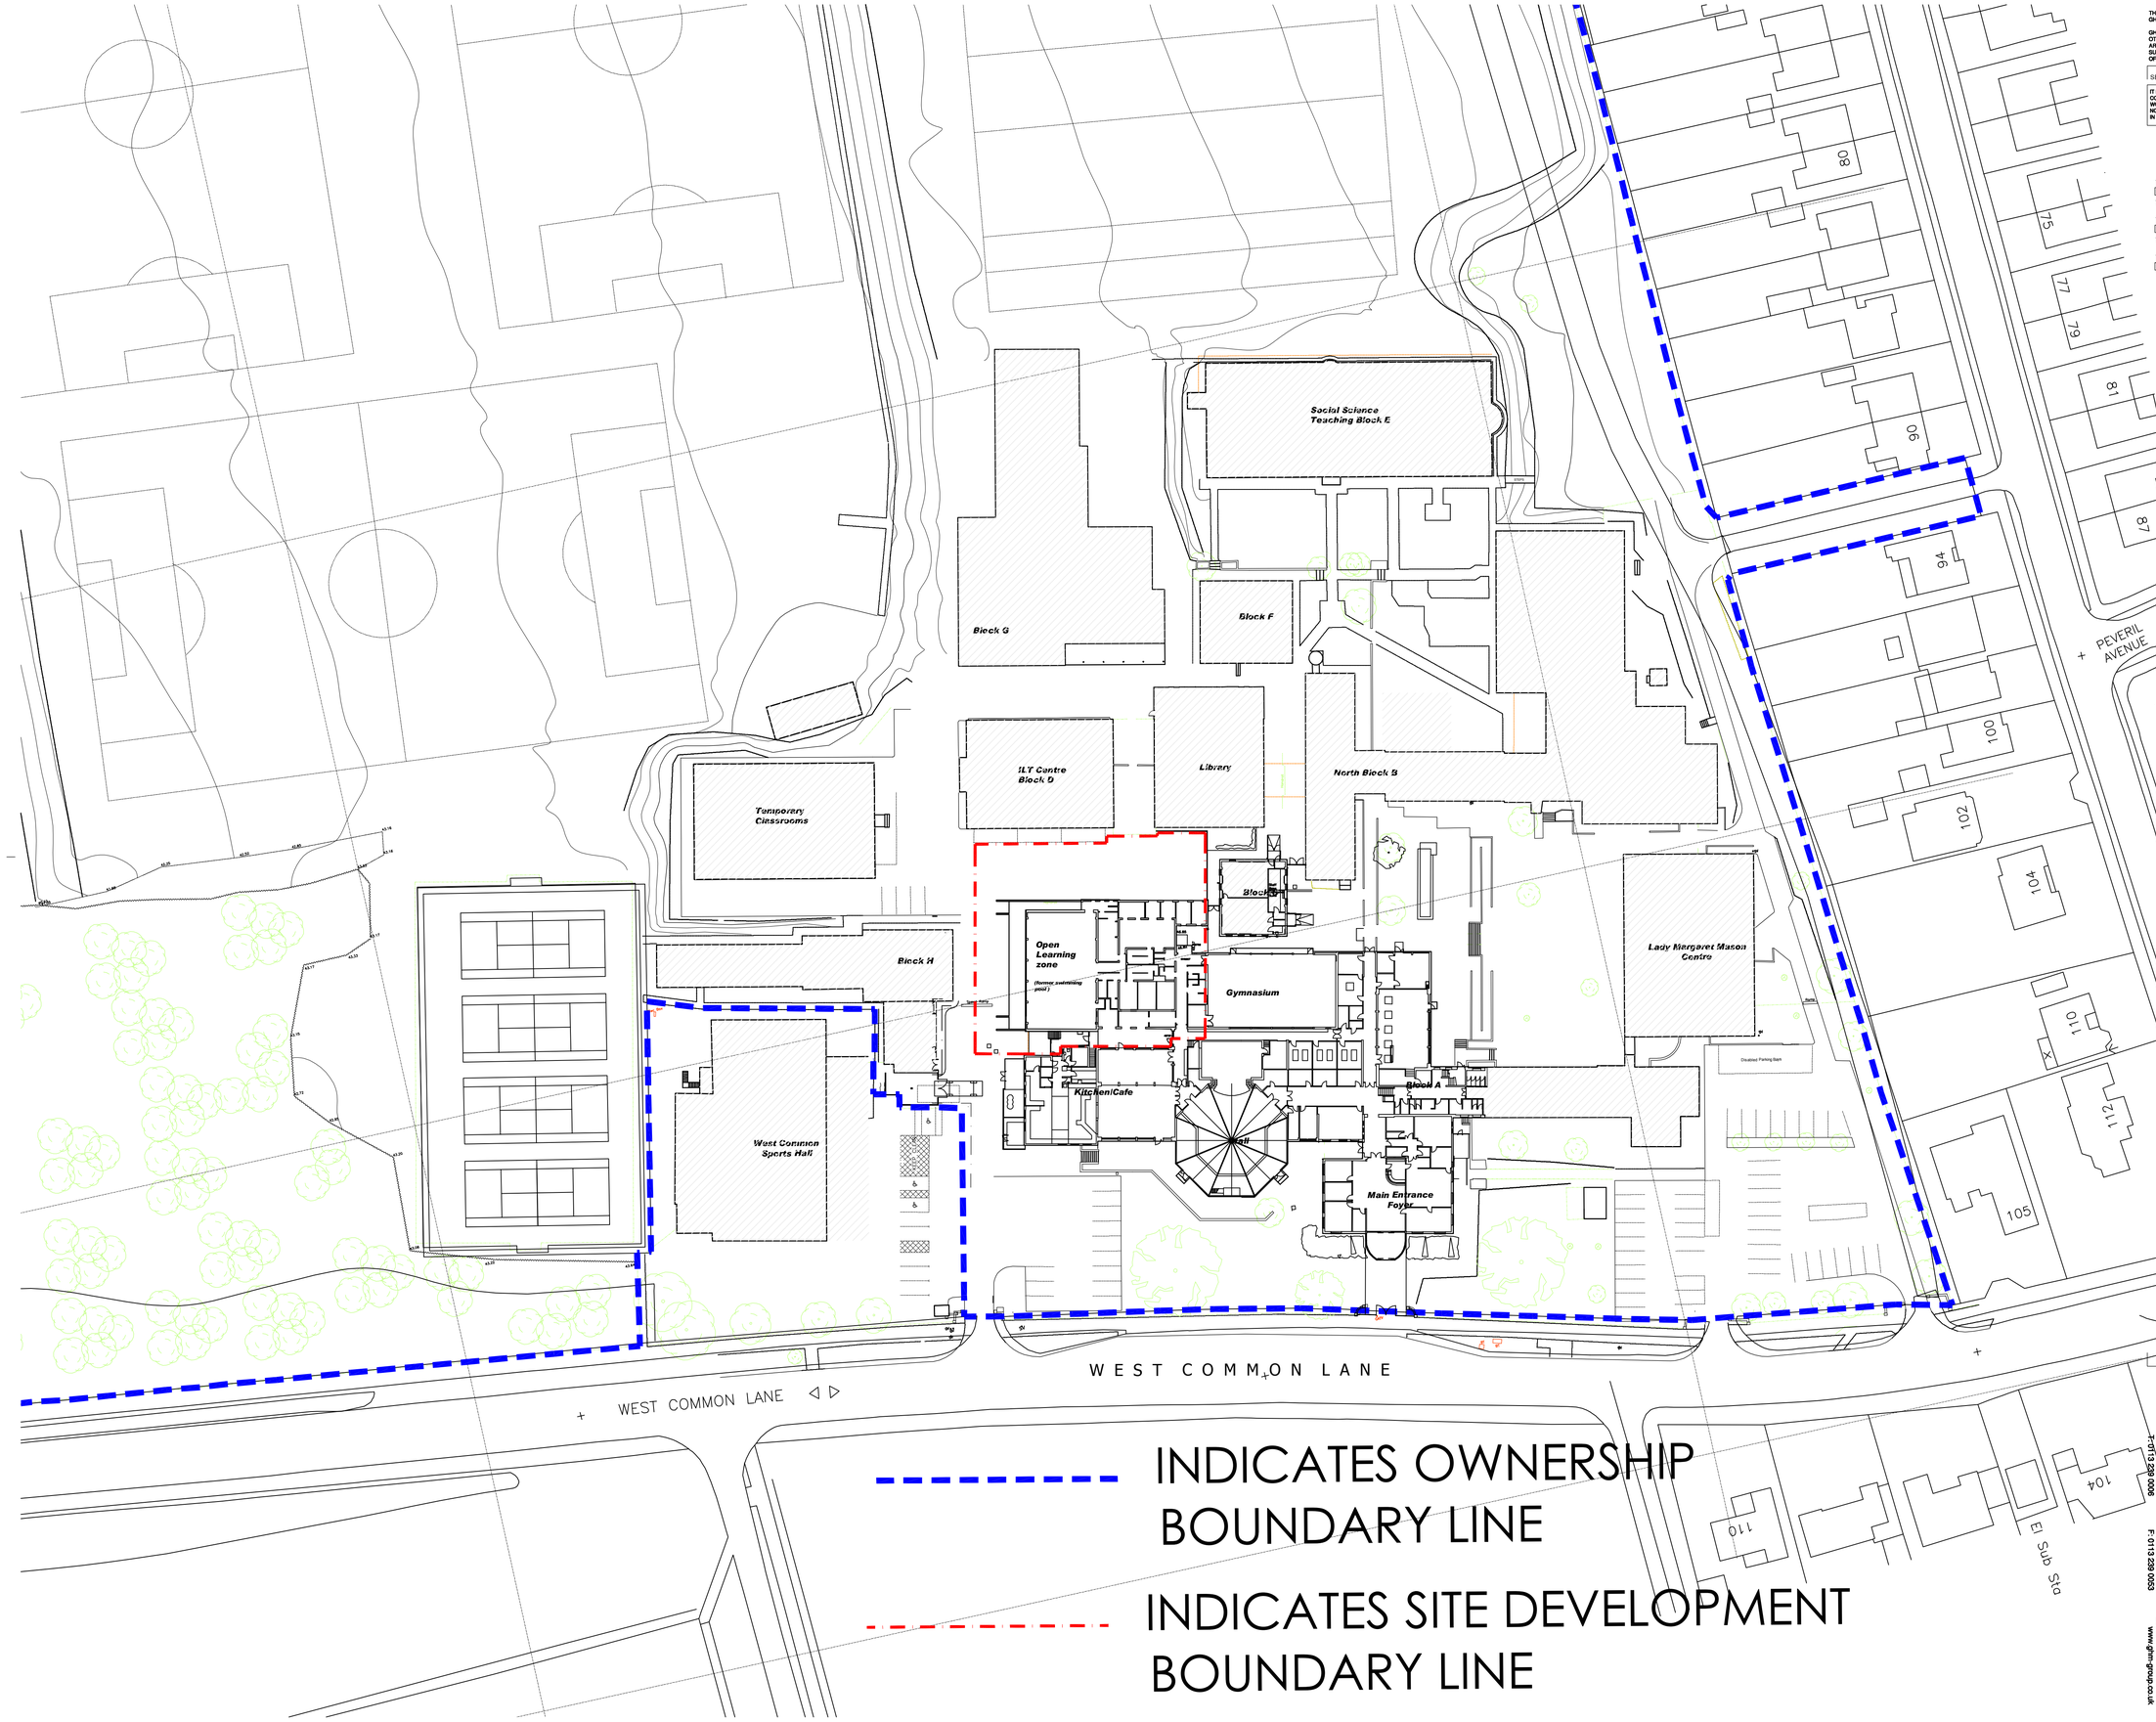

INDICATES OWNERSHIP BOUNDARY LINE

INDICATES SITE DEVELOPMENT BOUNDARY LINE

THIS DRAWING IS COPYRIGHT. © ALL DIMENSIONS TO BE CHECKED ON SITE PRIOR TO COMMENCEMENT OF WORK. GHM CONSULTANCY GROUP TO BE NOTIFIED OF ANY OMISSIONS OR ERRORS. THIS DRAWING IS NOT TO BE SCALED.

GHM CONSULTANCY GROUP CAN NOT BE HELD RESPONSIBLE FOR THE ACCURCY OF INFORMATION PRODUCED BY OTHERS FOR THE PURPOSES OF PRODUCING OUR DRAWINGS I.E. TOPOGRAPHICAL SURVEYS. AREA MEASUREMENTS ARE PROVIDED FOR INFORMATION ONLY. ANY VERIFICATION OF MEASUREMENTS SHOULD BE SOUGHT FROM A SUITABLY QUALIFIED SURVEYOR. GHM CONSULTANCY GROUP CAN NOT BE HELD RESPONSIBLE FOR THE ACCURACY OF COMPUTER SOFTWARE USED TO DETERMINE MEASUREMENTS.

SETTING OUT - NOTE FOR CONTRACTOR

IT IS THE RESPONSIBILITY OF THE CONTRACTOR TO CHECK ALL SETTING OUT INFORMATION (LEVELS, DIMENSIONS, CO-ORDINATES, ETC) INDICATED ON THIS DRAWING FOR THE WHOLE OF THE WORKS PRIOR TO COMMENCEMENT OF THE WORKS AND RECORD THE RESULTS ON A COPY OF THIS DRAWING. GHM CONSULTANCY GROUP SHALL BE NOTIFIED OF ANY DISCREPANCIES AND NO WORK SHALL BE COMMENCED UNTIL FURTHER INSTRUCTIONS ARE RECEIVED IN WRITING

DO NOT SCALE - ASK FOR DIMENSION

USE ONLY FOR PURPOSE INDICATED BELOW

1:100	2m	4m	6m	8m	10m
1:10	200mm	400mm	600mm	800mm	1000mm
1:50	1m	2m	3m	4m	5m
1:5	100mm	200mm	300mm	400mm	500mm
1:1250	20m	50m	75m	100m	125m

SCALE BARS FOR MICROFILM PURPOSES ONLY

North

REVISION | DATE/DRAWN

JLC

GHM Rock Townsend
a Division of the GHM Consultancy Group

20 Fink Hill
T: 0113 239 0006

Horsforth
F: 0113 239 0053

Leeds
LS18 4DH
www.ghm-group.co.uk

PROJECT	JOHN LEGGOTT COLLEGE WEST END BLOCK II
DRAWING TITLE	EXISTING SITE PLAN
DATE	MAY 2012
DRAWN	KF
SCALE	1:500 @ A1
CHECK	RNM
STATUS	PLANNING APPLICATION
JOB NO.	RL3003
DRAWING NO.	(AL) 03
REVISION	-