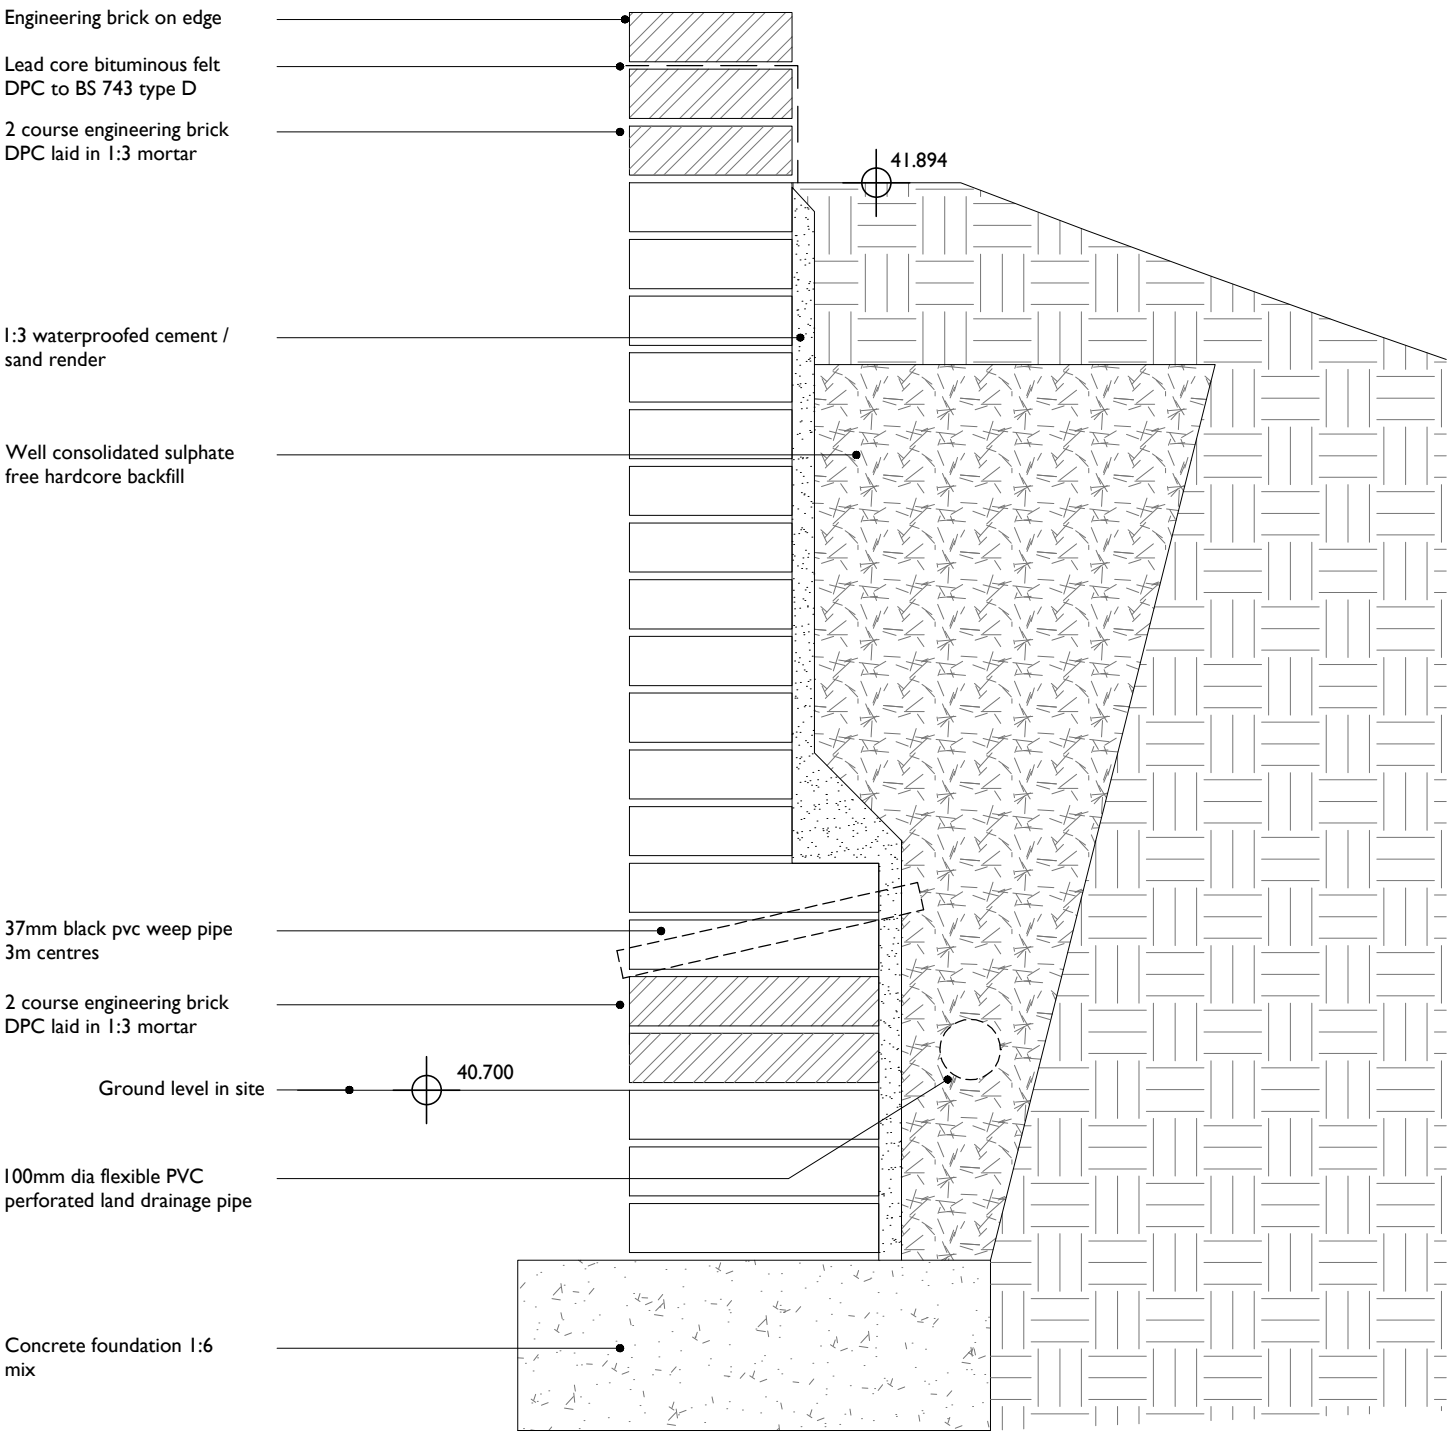

AMENDED

INGLEBY & HOBSON ARCHITECTS LTD SUITE 12 ST MARY'S COURT - 53 NORTH BAR WITHIN BEVERLEY EAST YORKSHIRE TEL: 01482 868690 EMAIL: inghob@gmail.com

PROPOSED RESIDENTIAL DEVELOPMENT - HIGH STREET, WOOTTON, NORTH LINCOLNSHIRE

PROPOSED RETAINING WALL SCALE : 1:10 @ A4 OCTOBER 2015 DRAWN : J W DRAWING NO : 2103/DS1