Site location plan - Signs for Doncaster Road

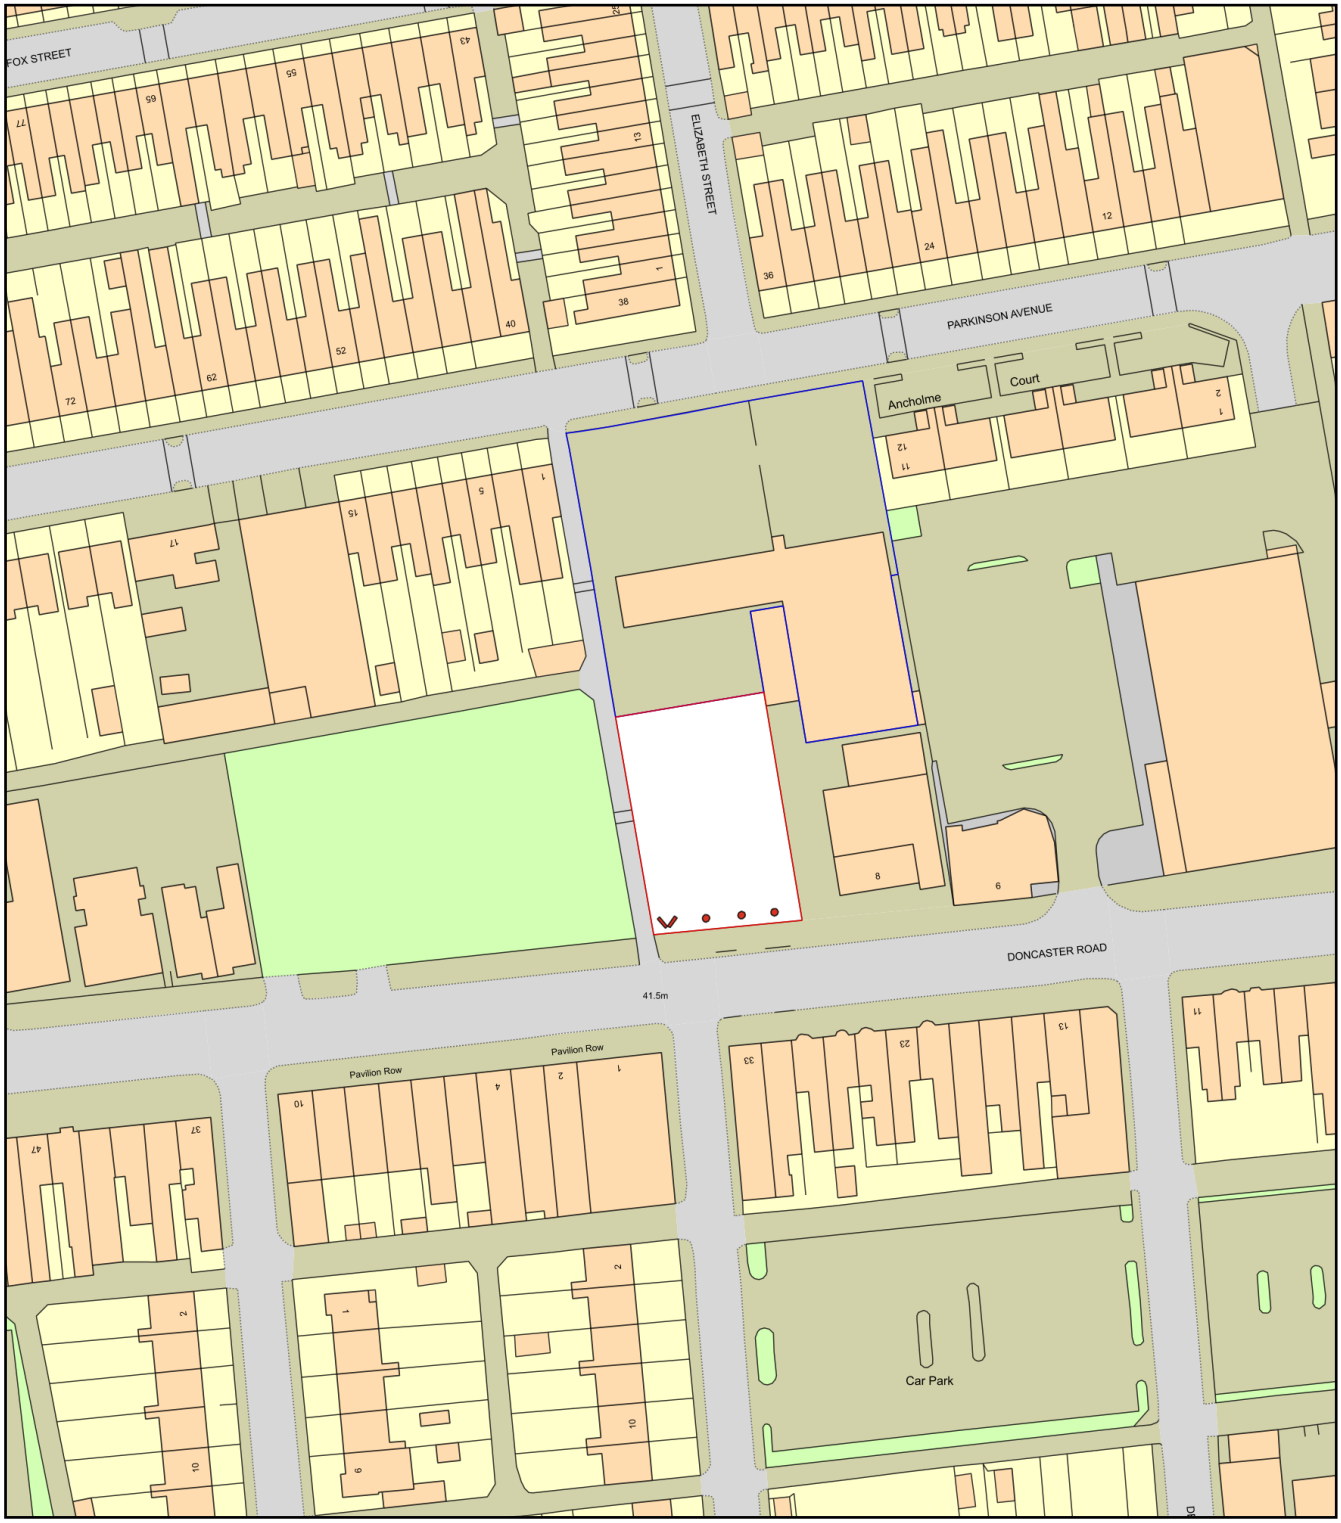

0 50
Metres

N

ReQuestaPlan

Plan Produced for: Humber Merchants Ltd.

Date Produced: 05 Sep 2019

Plan Number/Project ID: TQRQM19248131657066

Scale: 1:1250 @ A4

© Crown copyright, All rights reserved. 2019 Licence number 0100042766