NOTES: A1

All dimensions & details given on this drawing are to be checked and verified on site prior to works being undertaken. Any discrepancies and/or variations to the specifications within these drawings or associated documents are to be notified to keystone**architecture**.

Do not scale from these drawings - if in doubt - ask.

All materials shall be fixed, applied or mixed in accordance with the manufacturers written instructions, recommendations and specifications. Variations to specified materials shall be agreed in writing with keystone **architecture**.

The Contractor shall take into account everything necessary for the proper execution of the works and to the satisfaction of the Local Authority, whether or not indicated on the drawings or in the specification.

This drawing is the copyright of keystone **architecture** and must not be reproduced without written consent. © keystone **architecture** 2020

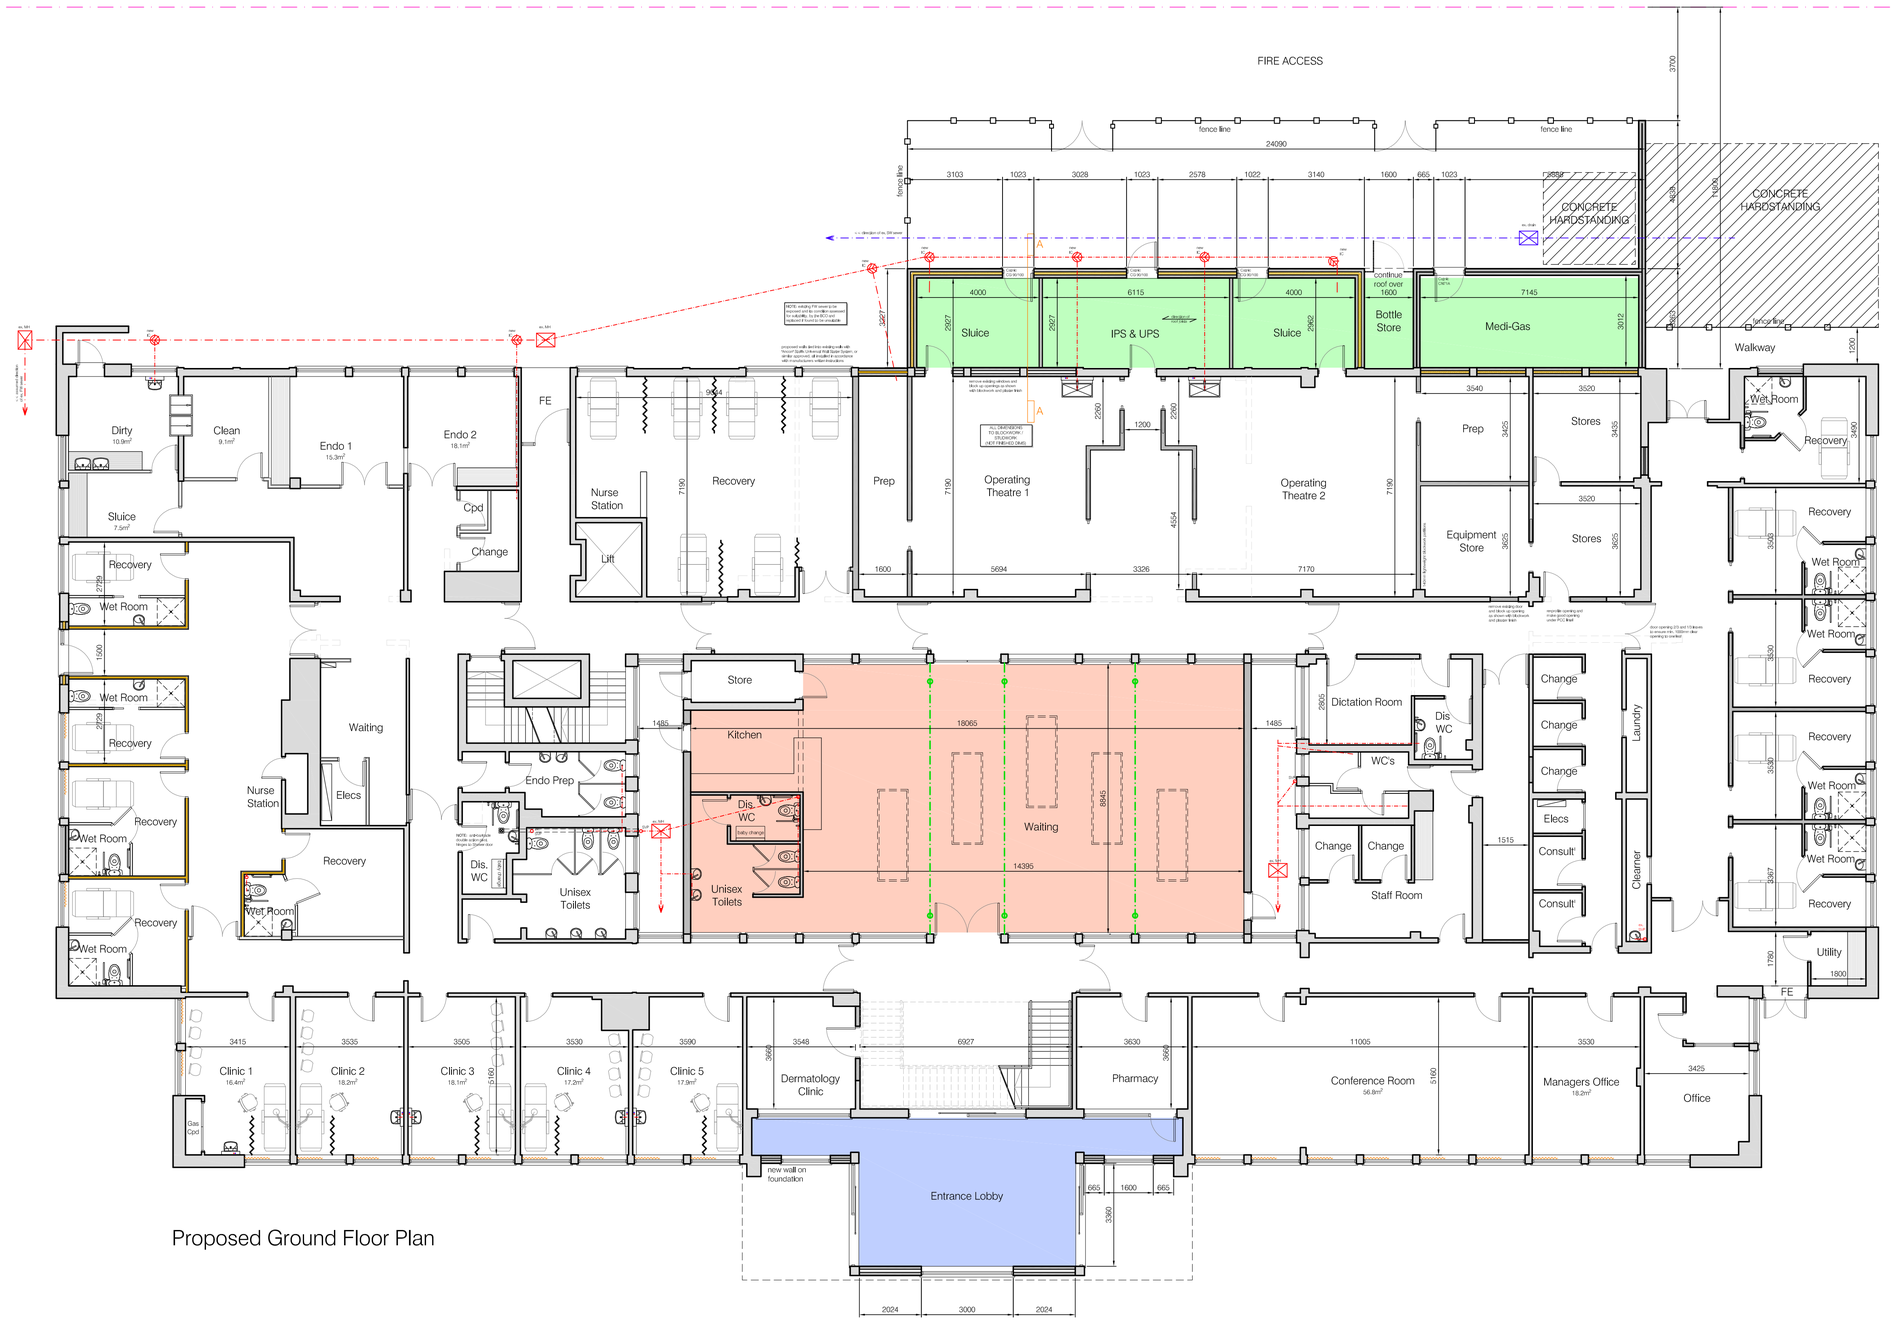

Proposed Ground Floor Plan

rev	amendment	date
-	-	-

Proposed Extensions Meridian House, Scunthorpe, North Lincolnshire	title	Proposed GF Plan	dwg. no.	947.201
	stage	Planning	drawn	Oct 20
	scale	1:100	drawn by	JCB

keystone**architecture**

architecture
building consultants
energy assessors
project managers

T: 01724 230 122

Britannia House, High Street, Scunthorpe, DN15 6EA

www.keystonetechnical.co.uk
info@keystonetechnical.co.uk