DO NOT SCALE THIS DRAWING. IF IN DOUBT ASK

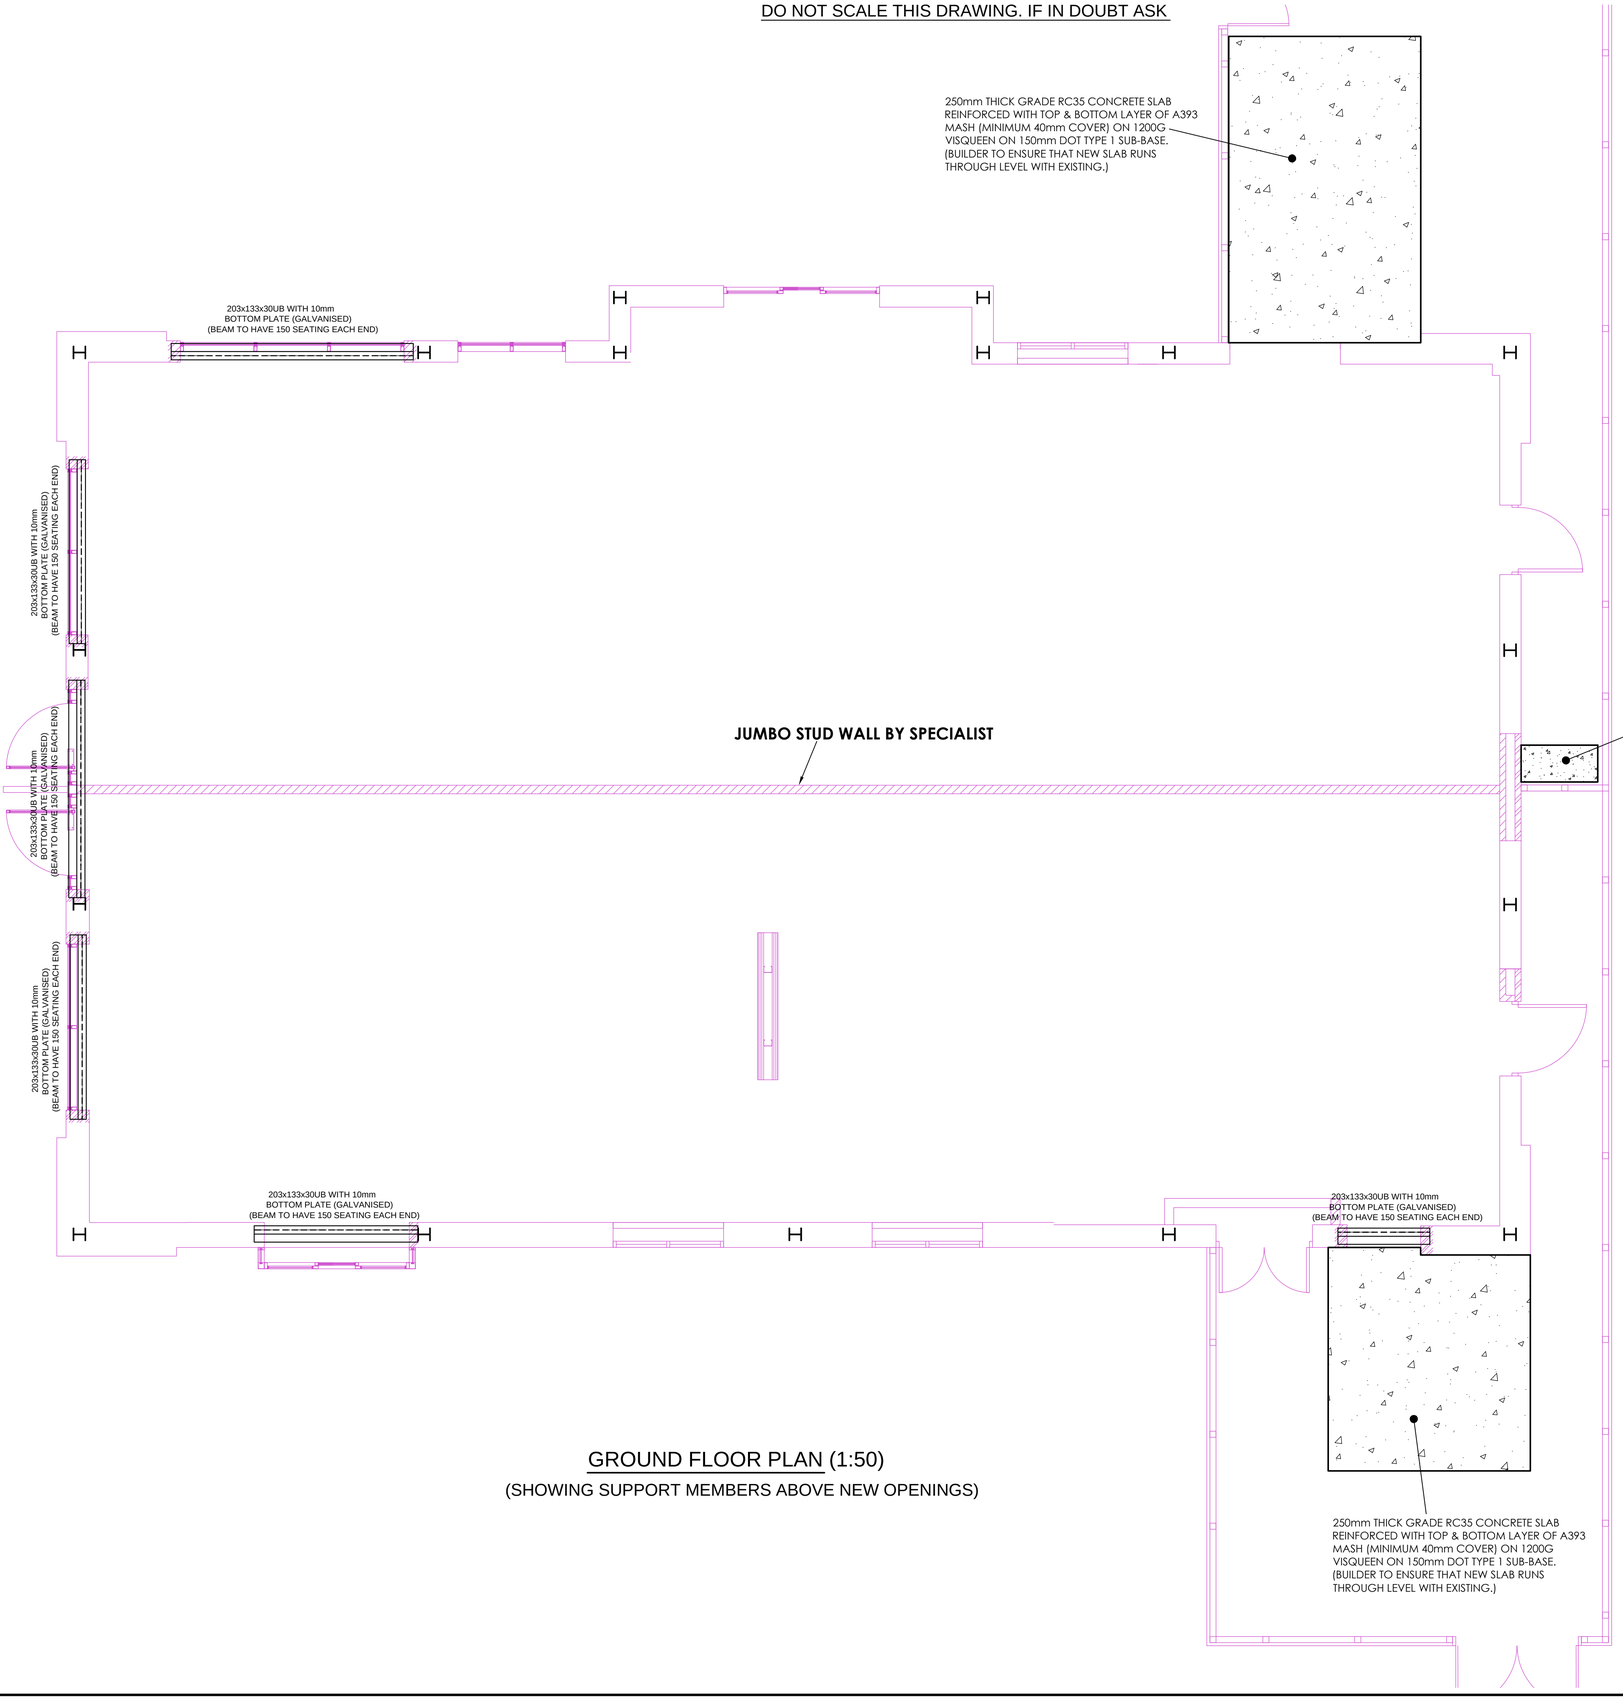

GROUND FLOOR PLAN (1:50)

(SHOWING SUPPORT MEMBERS ABOVE NEW OPENINGS)

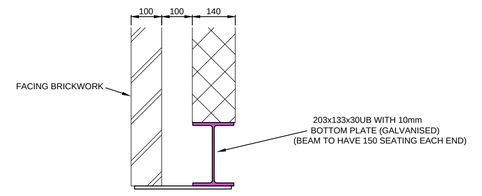

TYPICAL SECTION THROUGH SUPPORT MEMBERS ABOVE NEW OPENINGS (1:10)

NOTES

A1

GENERAL

1. ALL SCA DRAWINGS ARE TO BE READ IN CONJUNCTION WITH ALL RELEVANT ARCHITECTS DRAWINGS.

2. THE CONTRACTOR SHOULD ALLOW FOR ALL TEMPORARY PROPPING AND OTHER SUPPORTS DURING THE PROGRESS OF THE WORKS. PROPPING TO EXTEND DOWN TO CELLAR LEVEL AS NECESSARY. DRAWINGS SHOWING THE CONTRACTORS PROPOSALS FOR TEMPORARY PROPPING AND SEQUENCE OF WORKS SHOULD BE SUBMITTED TO THE ENGINEER FOR COMMENTS PRIOR TO COMMENCEMENT - ENGINEER TO PROVIDE LOADING'S ON REQUEST.

3. EXISTING MASONRY TO BE CAREFULLY CUT BACK USING A DISC CUTTER TO FORM NEW OPENINGS. ALL POOR QUALITY MASONRY UNDER PADSTONES OR AT THE SUPPORT POSITIONS TO BE REPLACED USING CLASS 'B' ENGINEERING BRICKWORK SET IN 1:3 MORTAR & BONDED TO EXISTING.

STRUCTURAL STEELWORK.

4. ALL STEELWORK IS TO BE IN ACCORDANCE WITH ENGINEERS SPECIFICATION FOR STRUCTURAL STEELWORK AND THE CURRENT EDITION OF THE NATIONAL STRUCTURAL STEELWORK SPECIFICATION.

5. ALL STEELWORK IS TO BE GRADE S355 JR TO BS EN 10025 UNLESS NOTED OTHERWISE AND DESIGNED & FABRICATED TO BS 5950.

6. ALL BOLTS OTHER THAN HOLDING DOWN BOLTS SHALL BE GALVANISED, SHERARDISED OR SIMILAR. GRADE 8.8

7. ALL NEW STEELWORK IS TO BE WIRE BRUSHED TO REMOVE MILL SCALE & RUST, AND IS TO BE COATED WITH ONE COAT OF HIGH BUILD ZINC PHOSPHATE PRIMER TO A MINIMUM DRY FILM THICKNESS OF 75 MICRONS.

8. AFTER ERECTION ALL DAMAGED AREAS TO BE TOUCHED UP BY THE ERECTOR WITH AN APPROVED PRIMER TO THE SATISFACTION OF THE ENGINEER.

Rev	Description	By	App	Date
	Amendment			

TACO BELL

BURGER KING

ADIL CATERING LTD.

NEW TACO BELL & BURGER KING
DONCASTER ROAD
SCUNTHORPE DN15 8TE.

STRUCTURAL DETAILS

Stevenson Calam Associates

CONSULTING ENGINEERS

ORNHAMS HALL, BOROUGHBRIDGE,
NORTH YORKSHIRE. YO51 9JH.
Telephone (01423) 530999
Facsimile (01423) 520028
Email: stevenson.calam@btconnect.com

SCA

Drawn	Date	Checked
NC	NOV. 2020	GS

Scale	Drawing No.	Revision
AS SHOWN	1729-5/5	