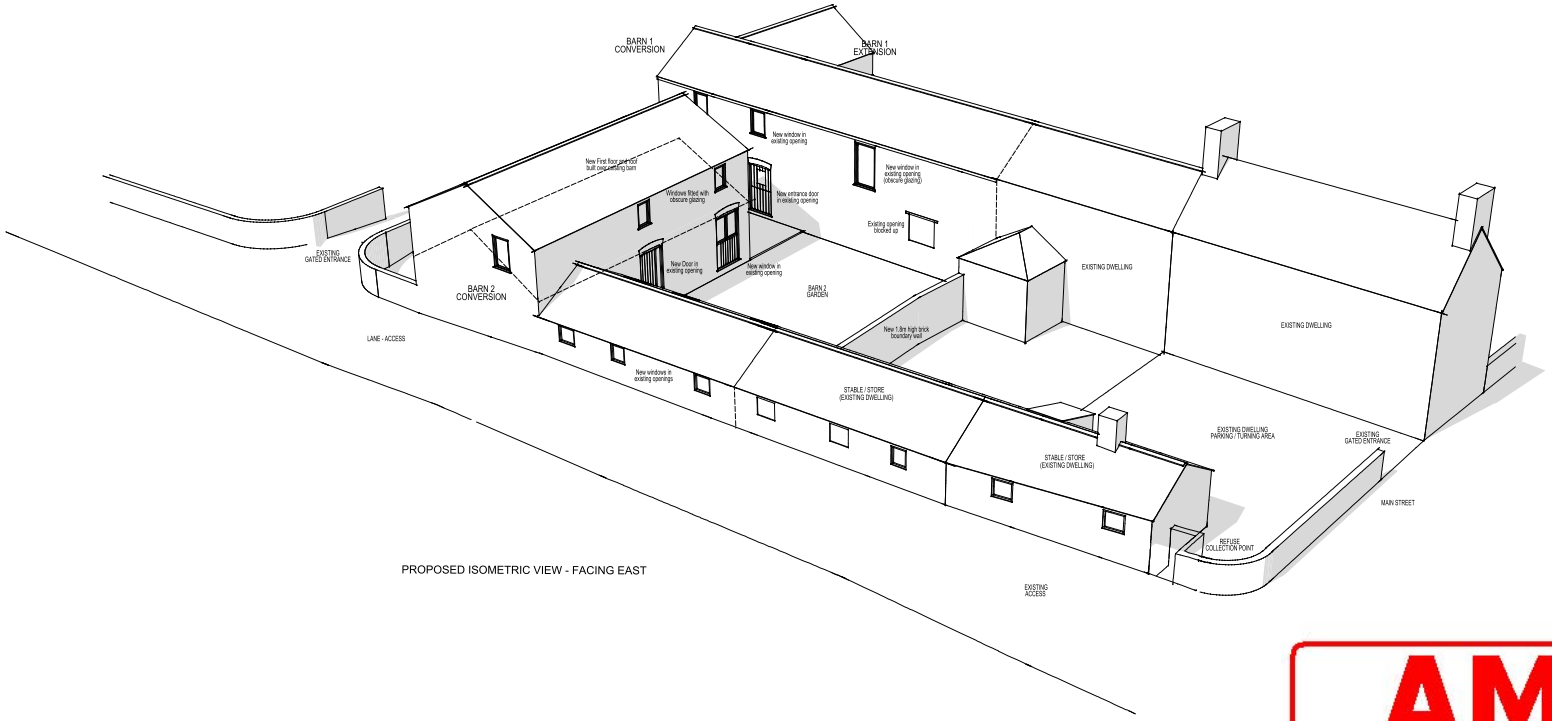

PROPOSED ISOMETRIC VIEW - FACING EAST

AMENDED

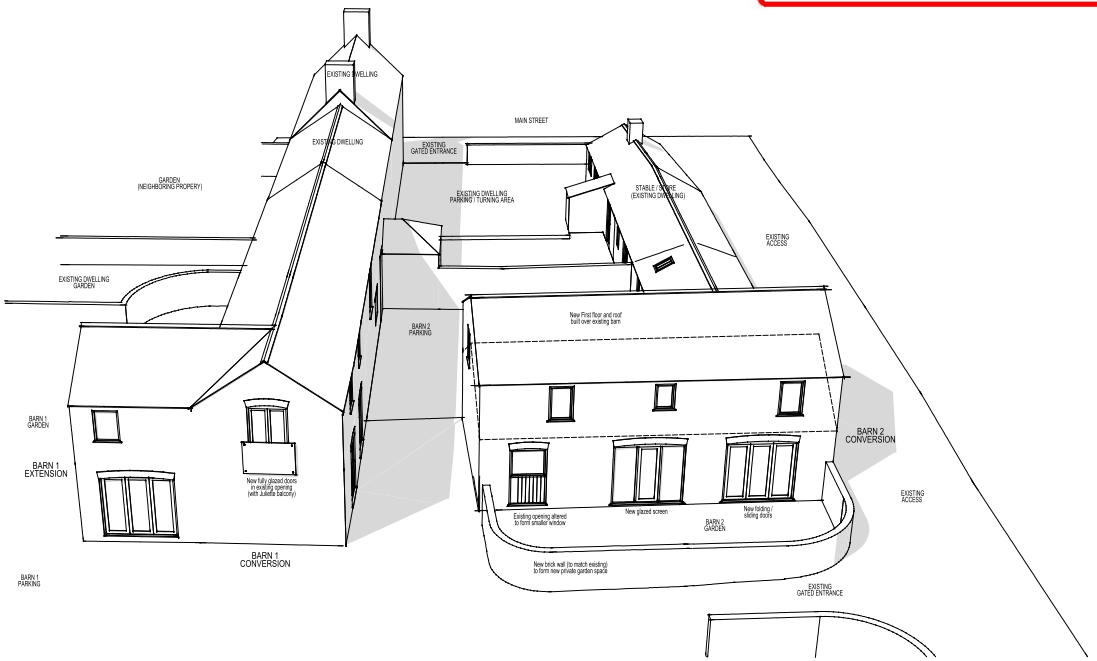

PROPOSED ISOMETRIC VIEW - FACING SOUTH

A - Two storey section of barn 2 reduced in height 29-01-21

Cadworx Ltd
Architectural design and 3d Visualisations

Linden House, Bracken Hill Road
East Lound, Nr Doncaster DN9 2LR

tel 01427 753232
danny@3dcadworx.com

Project

PROPOSED DEVELOPMENT
WHITE HOUSE FARM
MAIN STREET
GRAIZELOUND
DN9 2LY
MR A MAXFIELD & MISS C LATHAM

Title:

PROPOSED ISOMETRIC VIEWS

Scale	Date	Drawn
NTS @ A1	05-2020	DS

Drawing No. WHF - 2020 - 105 A

A B C D E F G H J