SHEET 1

SHEET 1

SHEET 4

SHEET 4

SHEET A

SHEET A

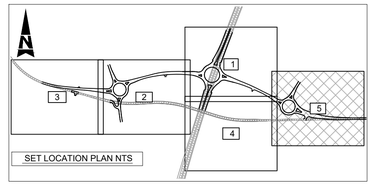


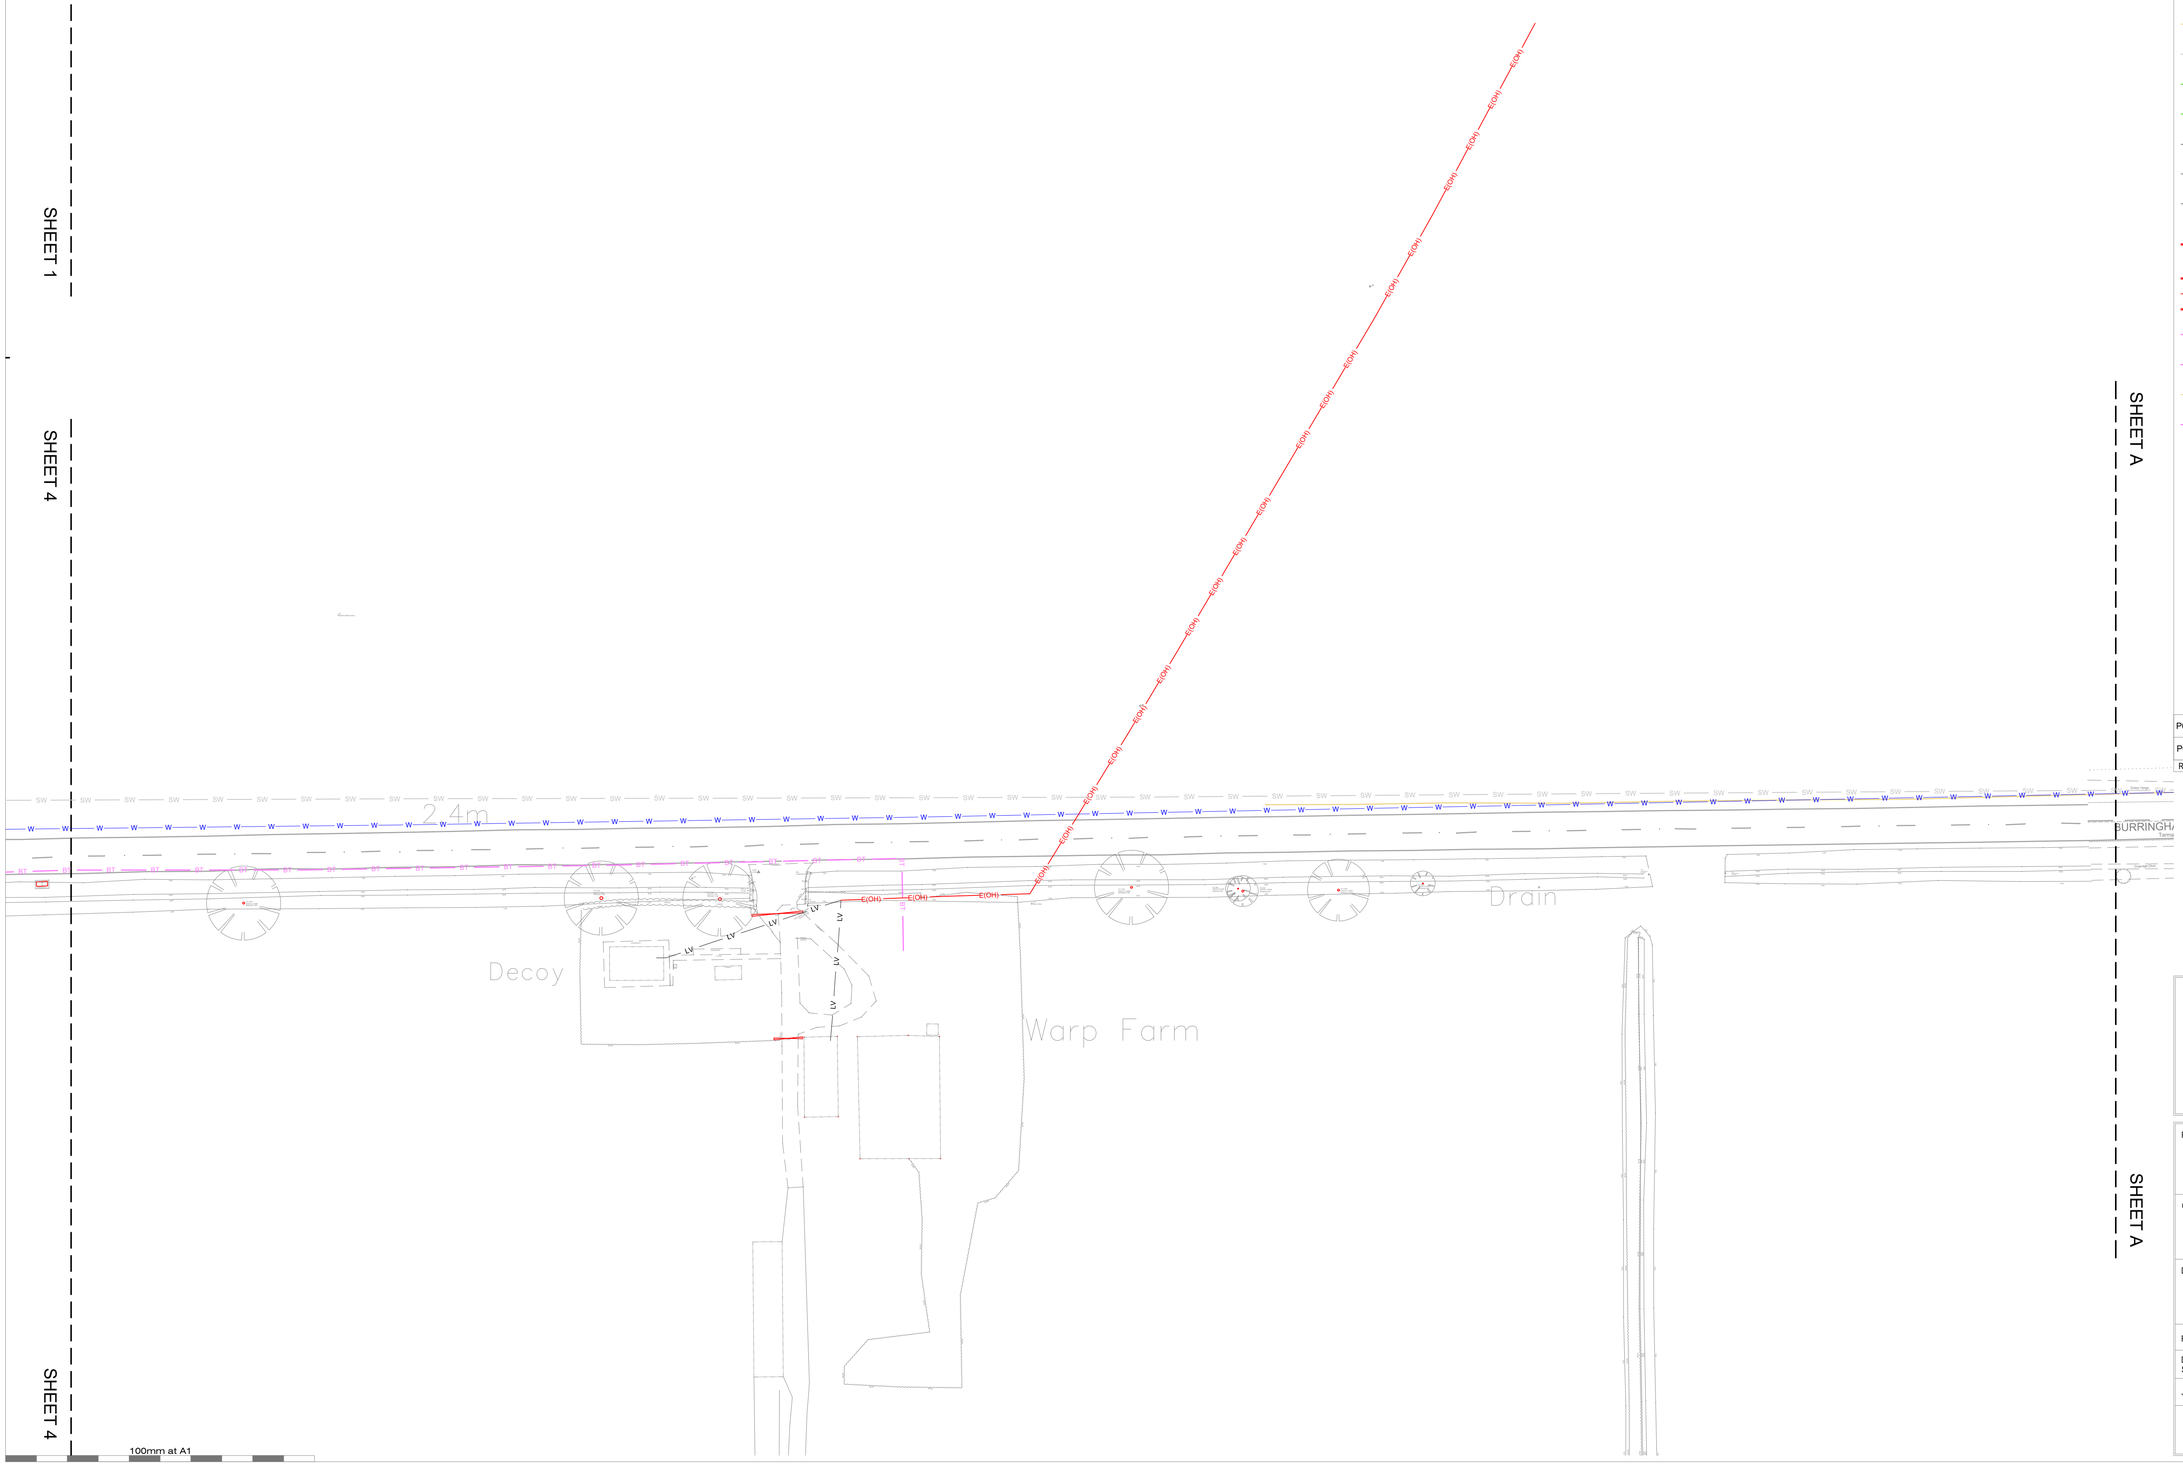


100mm at A1

NOTES:

1. THESE NOTES ARE INTENDED TO AUGMENT DRAWINGS AND SPECIFICATIONS. WHERE CONFLICT OF REQUIREMENTS EXIST THE ORDER OF PRECEDENCE SHALL BE AS SHOWN IN THE SPECIFICATION. OTHERWISE THE STRICTEST PROVISION SHALL GOVERN.
2. THIS DRAWING IS TO BE READ IN CONJUNCTION WITH ALL OTHER RELEVANT ENGINEERS AND ARCHITECTS DRAWINGS.
3. DRAWINGS NOT TO BE SCALED. ALL DIMENSIONS TO BE CHECKED ON SITE BY THE CONTRACTOR. ANY DISCREPANCIES TO BE NOTIFIED TO THE ENGINEER AND FURTHER INSTRUCTIONS OBTAINED BEFORE WORK IS COMMENCED.
4. THE LOCATION OF STATUTORY UNDERTAKER APPARATUS SHOWN IS APPROXIMATE AND MUST BE CONFIRMED PRIOR TO UNDERTAKING ANY WORKS.
5. SAFE DIGGING PRACTICES MUST BE USED TO VERIFY AND ESTABLISH THE ACTUAL POSITION OF MAINS PIPES, SERVICES AND OTHER APPARATUS ON SITE BEFORE ANY MECHANICAL PLANT IS USED.

KEY:

- W — CLEAN WATER
- FW — SEWERS
- FW-R — SEWERS - RISING MAIN
- SW — HIGHWAY DRAINAGE
- G(LP) — GAS - LOW PRESSURE
- G — GAS - UNKNOWN
- HV — ELECTRIC - HIGH VOLTAGE
- LV — ELECTRIC - LOW VOLTAGE
- E — ELECTRIC - UNKNOWN
- E(OH) — ELECTRIC - OVERHEAD
- E — WARNING — HV CABLES — ELECTRIC - HIGH VOLTAGE OVERHEAD
- BT — BT
- MC — MOTORWAY COMMUNICATIONS
- (U) — UNKNOWN (FROM GPR SURVEY)
- T — TELECOMS

| Rev | Description | Date | By | Chk | App |
|---|---|---|---|---|---|
| P02 | TENDER ISSUE | 30.09.20 | SD | LS | RL |
| P01 | FIRST ISSUE | 23.09.20 | SD | LS | RL |


**Alan Wood & Partners**

**York Office**
**Omega 2**
**Monks Cross Drive**
**York**
**YO32 9GZ**

**T. 01904 611594**
**www.alanwood.co.uk**

**Consulting Civil & Structural Engineers**
**Project Managers**
**Building Surveyors**

Hull T. 01482 442138
Lincoln T. 01522 300210
London T. 02071 860761
Scarborough T. 01723 865484
Sheffield T. 01142 440077
Leeds T. 01135 311098


Project: LINCOLNSHIRE LAKES, SCUNTHORPE M181/B1450 HIGHWAY WORKS

Client: MALTGRADE

Drawing: EXISTING STATUTORY UNDERTAKERS - SHEET 5

Role: CIVIL ENGINEER

Drawing Status: FOR TENDER

Job. no. 43972 | Scale@ A1: 1:500 | Rev. P02

| Project | Originator | Volume | Level | Type | Role | Number |
|---|---|---|---|---|---|---|
| LLHI | AWP | 01 | 01 | DR | D | 0105 |