© 2021 BE Design

Built Environment Design Partnership
Fernwood business park, 14 Halifax Court, Newark, Nottinghamshire, NG24 3JP
t: +44 (0) 1636 850500 www.bedesign.co.uk

NOTES:

1. If this drawing has been received electronically it is the recipients responsibility to print the document to the correct scale.
2. All dimensions are in millimetres unless stated otherwise. It is recommended that information is not scaled off this drawing.
3. This drawing should be read in conjunction with all other relevant drawings and specifications.

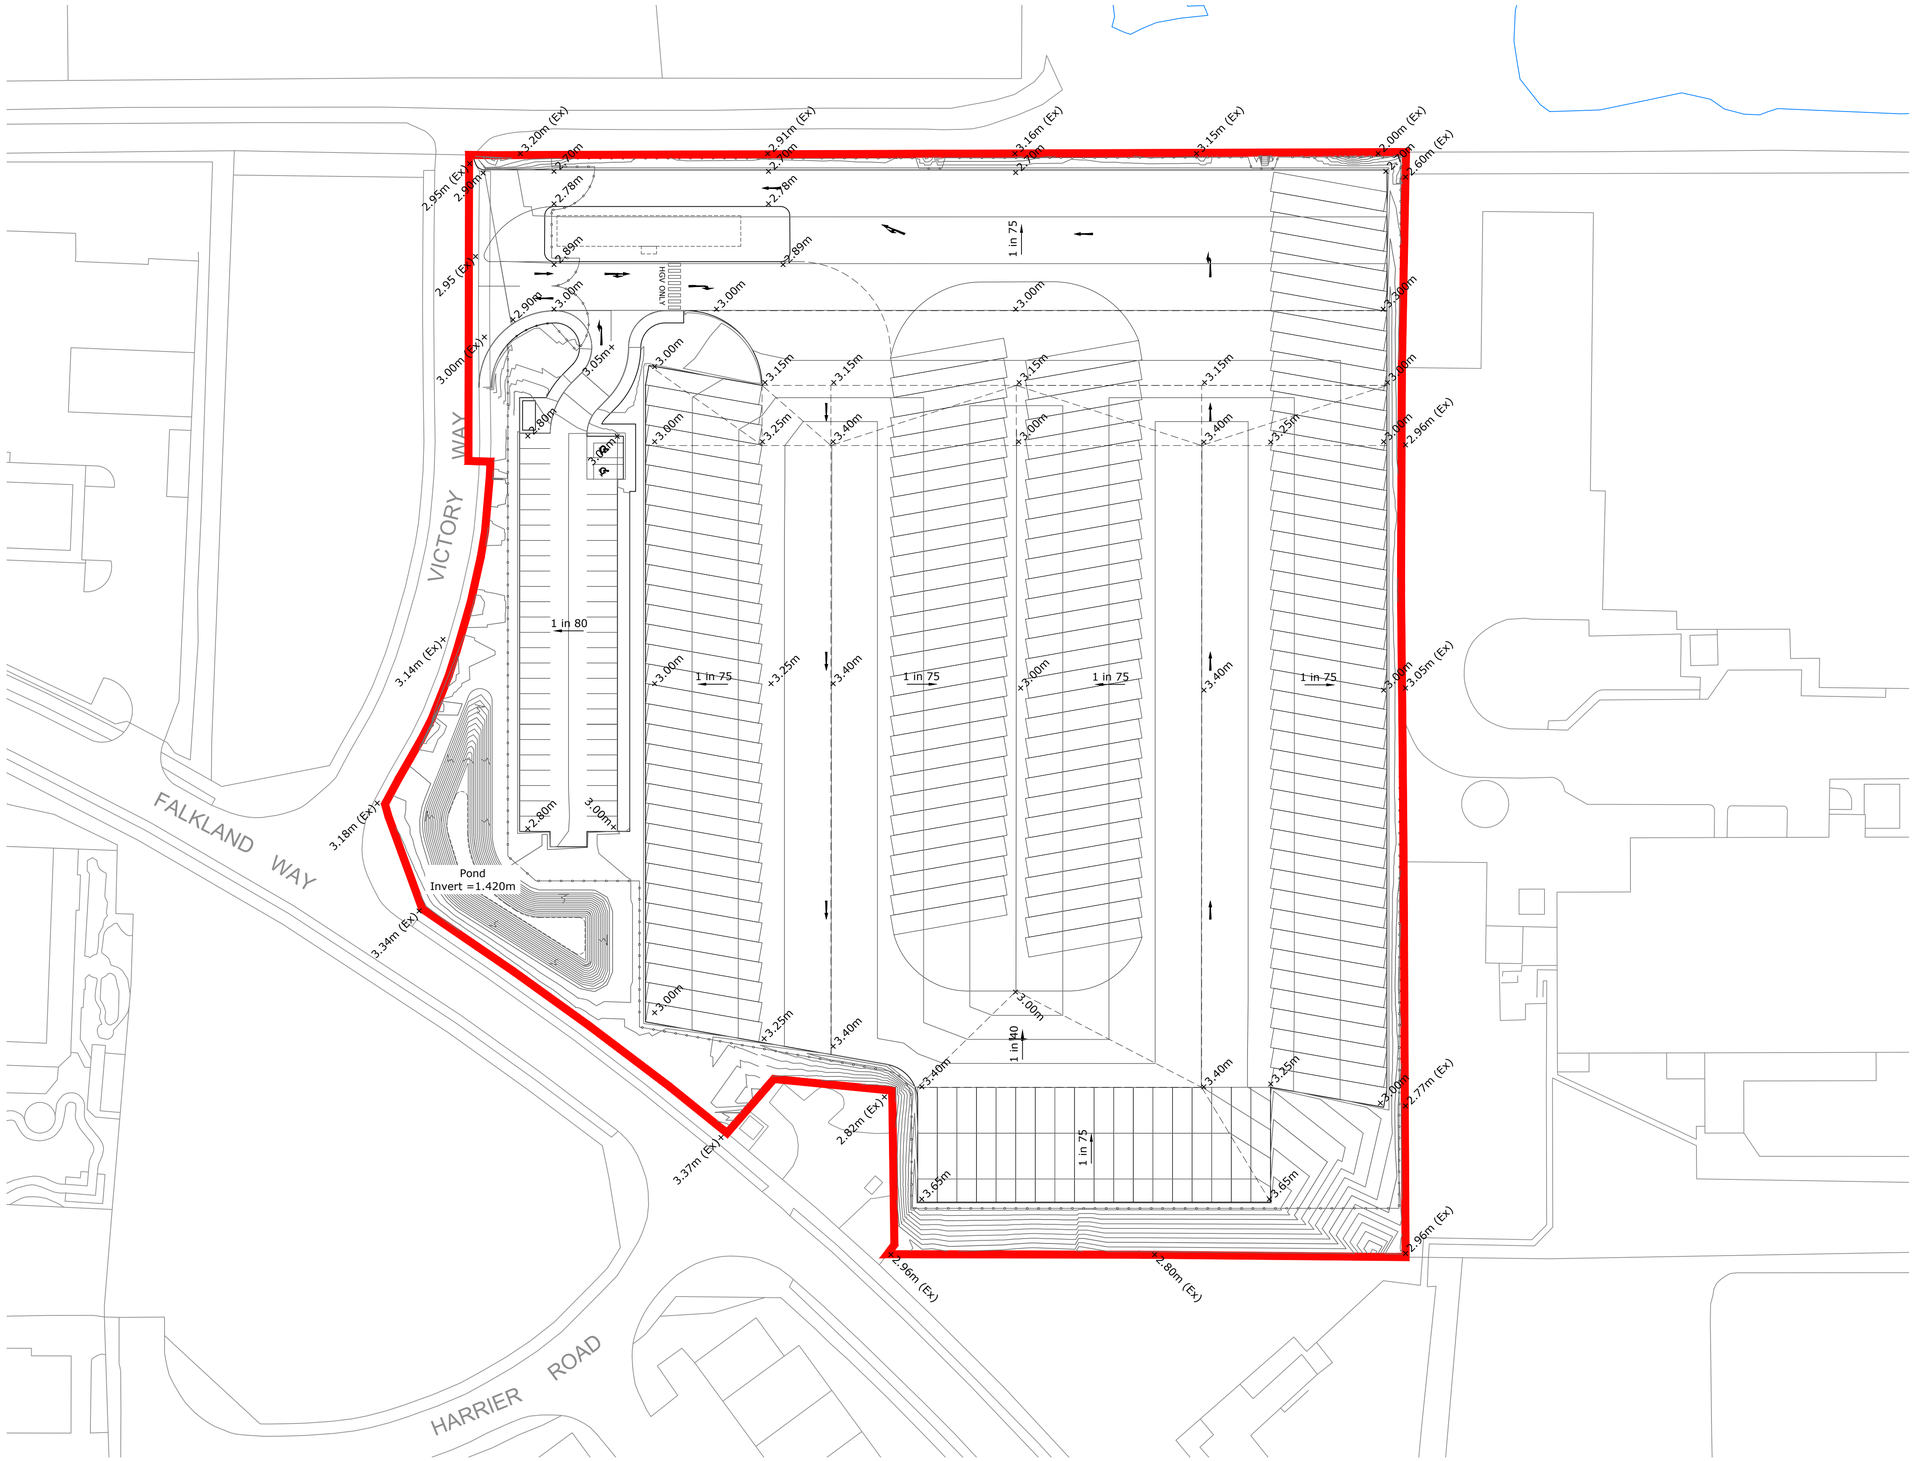

Finished Levels Layout
(Scale 1:500)

Planning

10m SCALE 1:500

Rev				
P01	DE	AT	AT	14/12/2021
	First Issue			
	Drawn By:	Checked By:	Approved By:	Date:
	Amendments			

Project:
Falklands Way Logistics Park

Title:
Finished Levels Layout

Drawing Number:

Identification / Location:				Sheet Number:		
Project Code:	Originator Code:	Vol / Zone:	Level:	Type:	Role:	Number:
WREN2	BED	ST	ZZ	DR	C	0151

Rev Description:	Status Code:	Model Ref:	Rev No:
Preliminary	S0	ACAD	P01

Scale:	Sheet:	Discipline:	BED Project Number:
1:500	A1	Civil	NWK 210085

Client: