West Elevation

Scale 1:50

South Elevation

Scale 1:50

Scale Bar

0mm 25mm 50mm 75mm

Notes

- Drawing copyright of Ross Davy Associates
- Used figured dimensions only, do not scale from this drawing
- All materials specified are to be used in strict accordance with manufacturers written instructions and current codes of practice
- Should the project fall under the scope of the Equality Act, Party Wall Act or the CDM Regulations, it is the Employer's responsibility to initiate the following:
  - Disabled Access Audit
  - Party Wall Notices and Surveys (if required)
  - Pre-Construction Health and Safety Plan
- These drawings are to be considered as Preliminary and for information only until technical approval has been obtained from the relevant Local Authority/Approved Consultant. Commencement of work on site prior to these approvals is at the Clients/Contractors risk.
- All building works to be constructed in accordance with the current Approved Documents to the Building Regulations (England).

Inspections and Surveys

Where elements of the construction are not visible during the survey, it is the contractors responsibility to identify structural elements such as floor plan layers and supporting structures, prior to any demolition works and inform client / architectural consultant. Additional works may therefore be necessary. Our survey does not include any destructive investigation.

Drawing Revisions

A	14.12.21-Revised following clients comments
B	01.03.22-Revised following clients comments
C	06.04.22-Revised following clients email

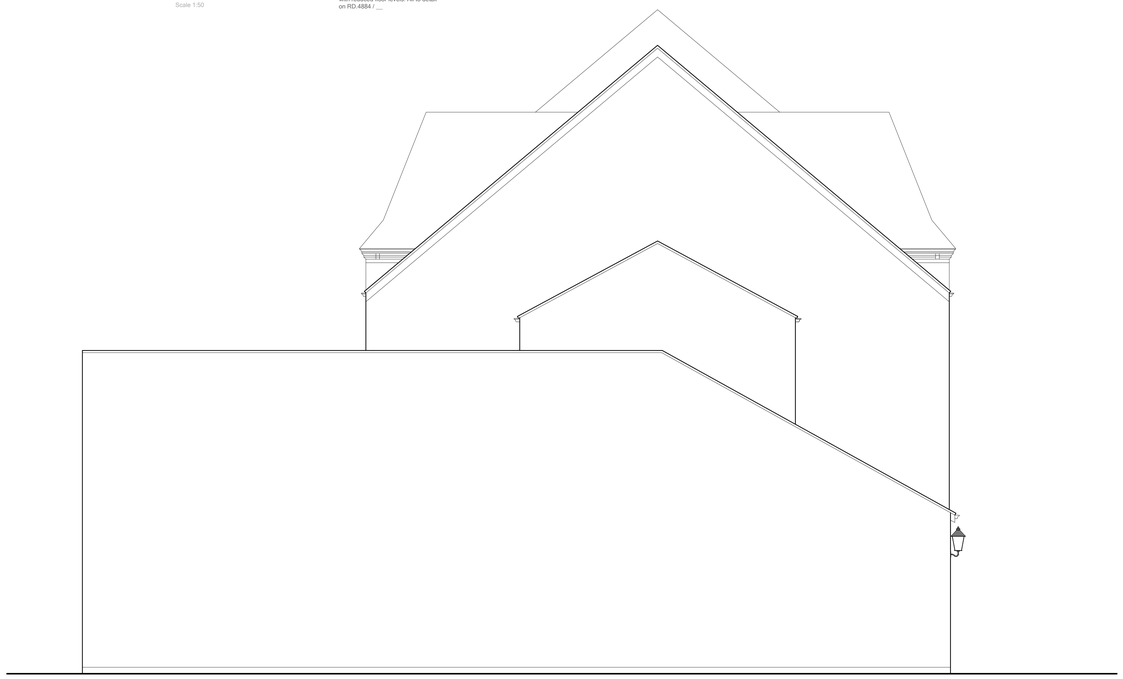

East Elevation

Scale 1:50

North Elevation

Scale 1:50

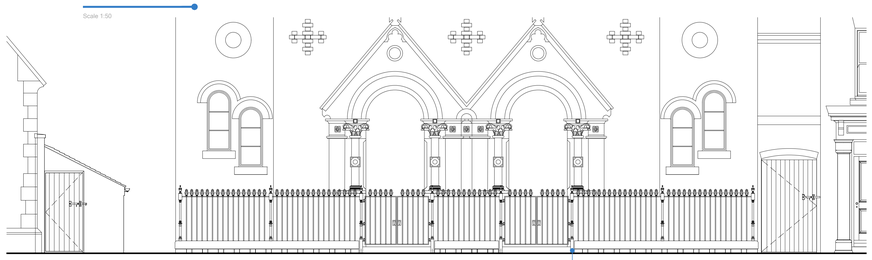

West Elevation (Fence)

Scale 1:50

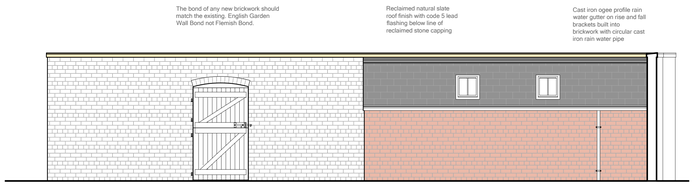

South Elevation - Workshop

Scale 1:50

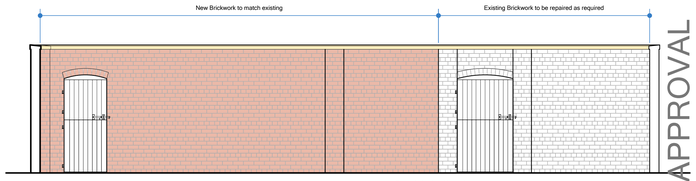

North Elevation - Workshop

Scale 1:50

FOR APPROVAL

Ross Davy Associates
Pelham House, 1 Grosvenor Street,
Grimsby, N.E.Lincolnshire, DN32 0QH
Tel: 01472 347956
Email: design@rossdavyltd.co.uk
Web: www.rossdavyltd.co.uk

Project: Proposed Renovation and Refurbishment
Joseph Wright Hall
Queen Street, Barton Upon Humber

Drawing Title: PROPOSED GENERAL ARRANGEMENT HALL ELEVATIONS

Drawn	APS/hjs	Scale	1:50
Date	17.12.20.	Size	A0

Drawing No. RD:4884 / 06 C