Scale 1:25
0m 1m 2m
0m 1m 2m 3m 4m 5m
Scale 1:50

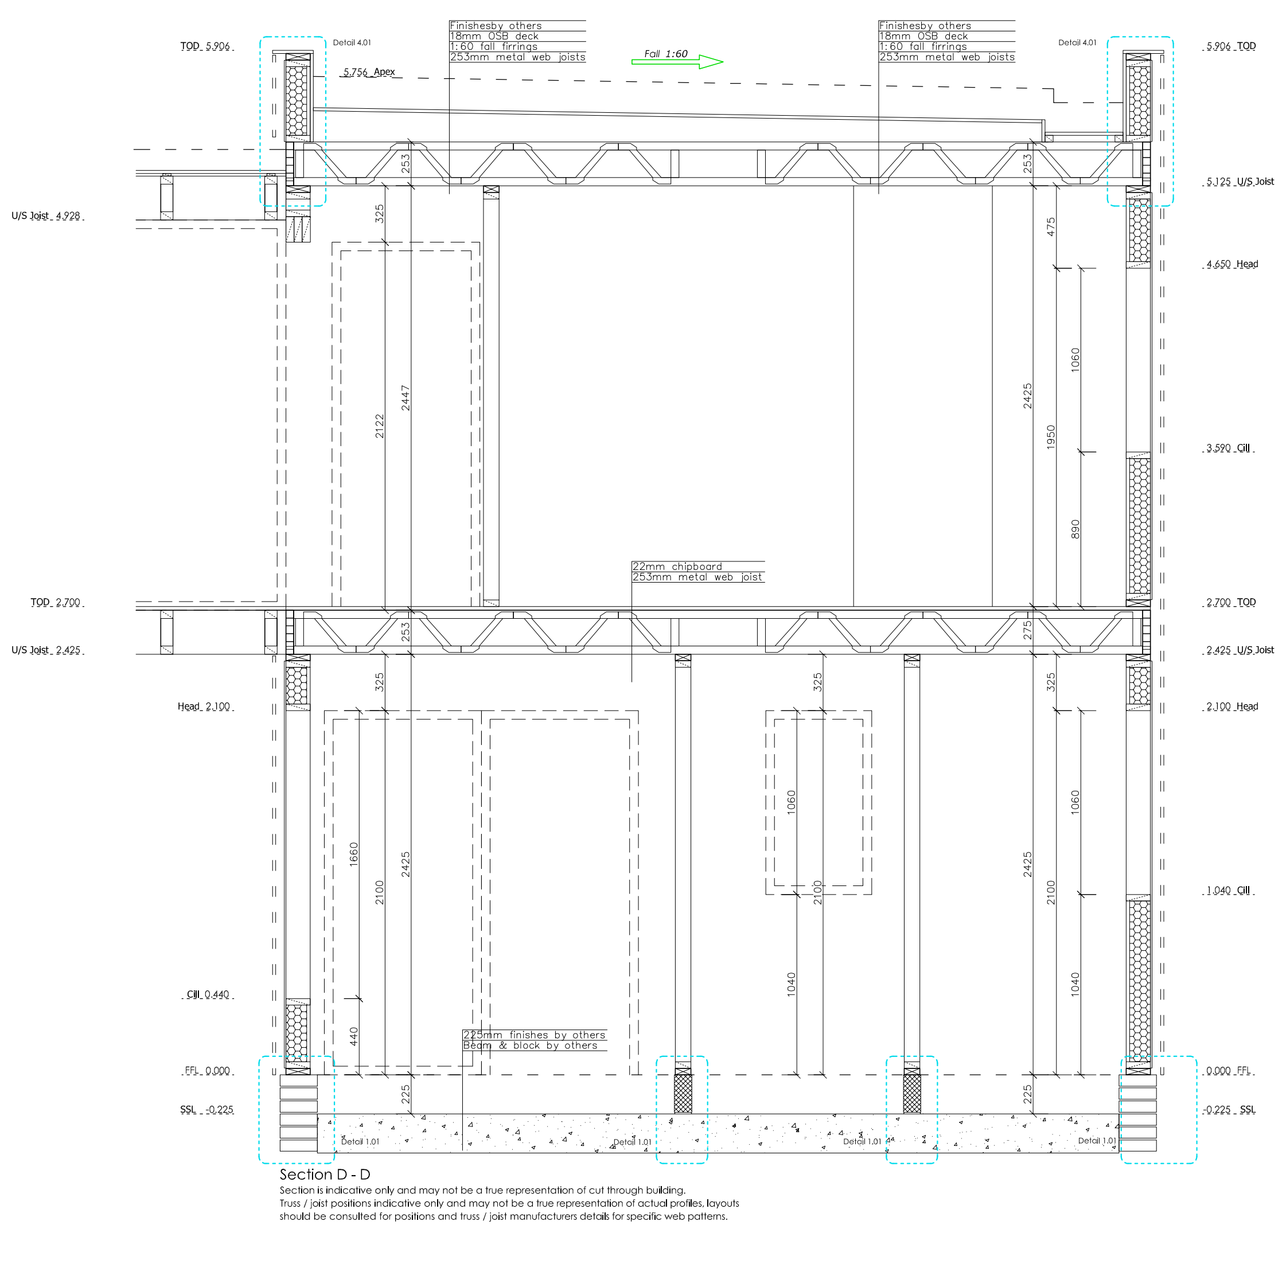

Section D - D
Section is indicative only and may not be a true representation of cut through building.
Truss / joist positions indicative only and may not be a true representation of actual profiles, layouts should be consulted for positions and truss / joist manufacturers details for specific web patterns.

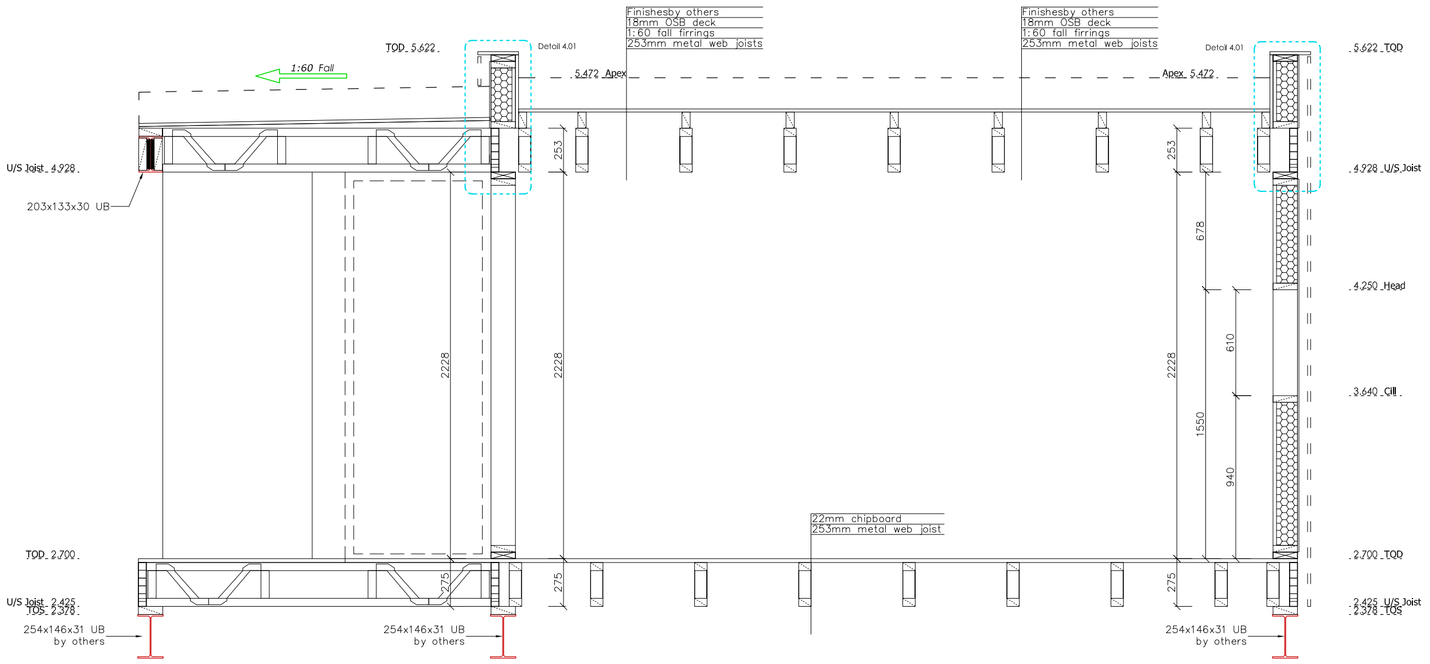

Section E - E
Section is indicative only and may not be a true representation of cut through building.
Truss / joist positions indicative only and may not be a true representation of actual profiles, layouts should be consulted for positions and truss / joist manufacturers details for specific web patterns.

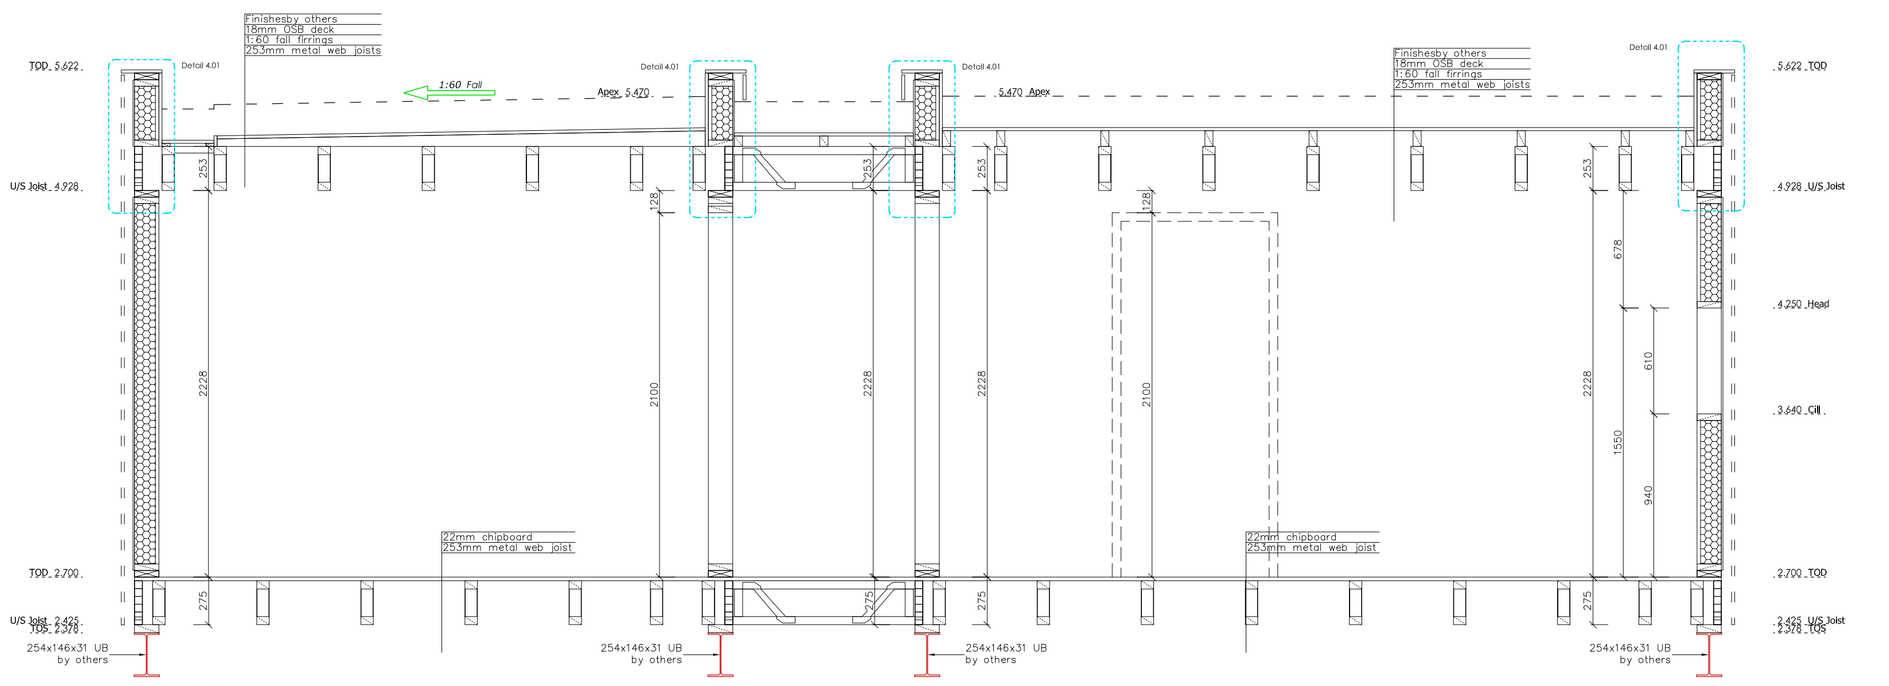

Section F - F
Section is indicative only and may not be a true representation of cut through building.
Truss / joist positions indicative only and may not be a true representation of actual profiles, layouts should be consulted for positions and truss / joist manufacturers details for specific web patterns.

GENERAL NOTES

All dimensions are to be checked on site before work commences. Figured dimensions to be taken in preference to scaled dimensions. Any discrepancies should be reported to the design office immediately. **If in doubt please ASK.** © Copyright reserved.

Sections

This drawing is provided to show wall & opening heights, floor to floor heights and any other information thought necessary for approval purposes.

Please also note that all opening sizes provided are the structural opening size left in the timber frame kit and are inclusive of any tolerances.

Opening symbols such as doors & windows are indicative only and are not a true representation of frame profile, type, swing or direction.

All beams are not designed to be exposed, all finishing by others.

Any external cladding, roof covering, floating floors, stairs etc shown are indicative only and to be designed / supplied by others unless specifically included in our estimate.

Rev.	Date	Remarks	Initial
B	9.5.22	General amendments to architects revised drawings	NA
A	20.4.22	General amendments to architects comments	NA

turner TIMBER

Drawing Status:	APPROVAL
Title:	Sections Sheet 3
Project:	Brook Lane Scawby Brook - -
Client:	Mr Mike Hill
Drawing No:	22009 - TF-802
Rev:	B
Drawn:	NA
Checked:	NA
Scale:	1:25
Size:	A1
Date:	21.3.22