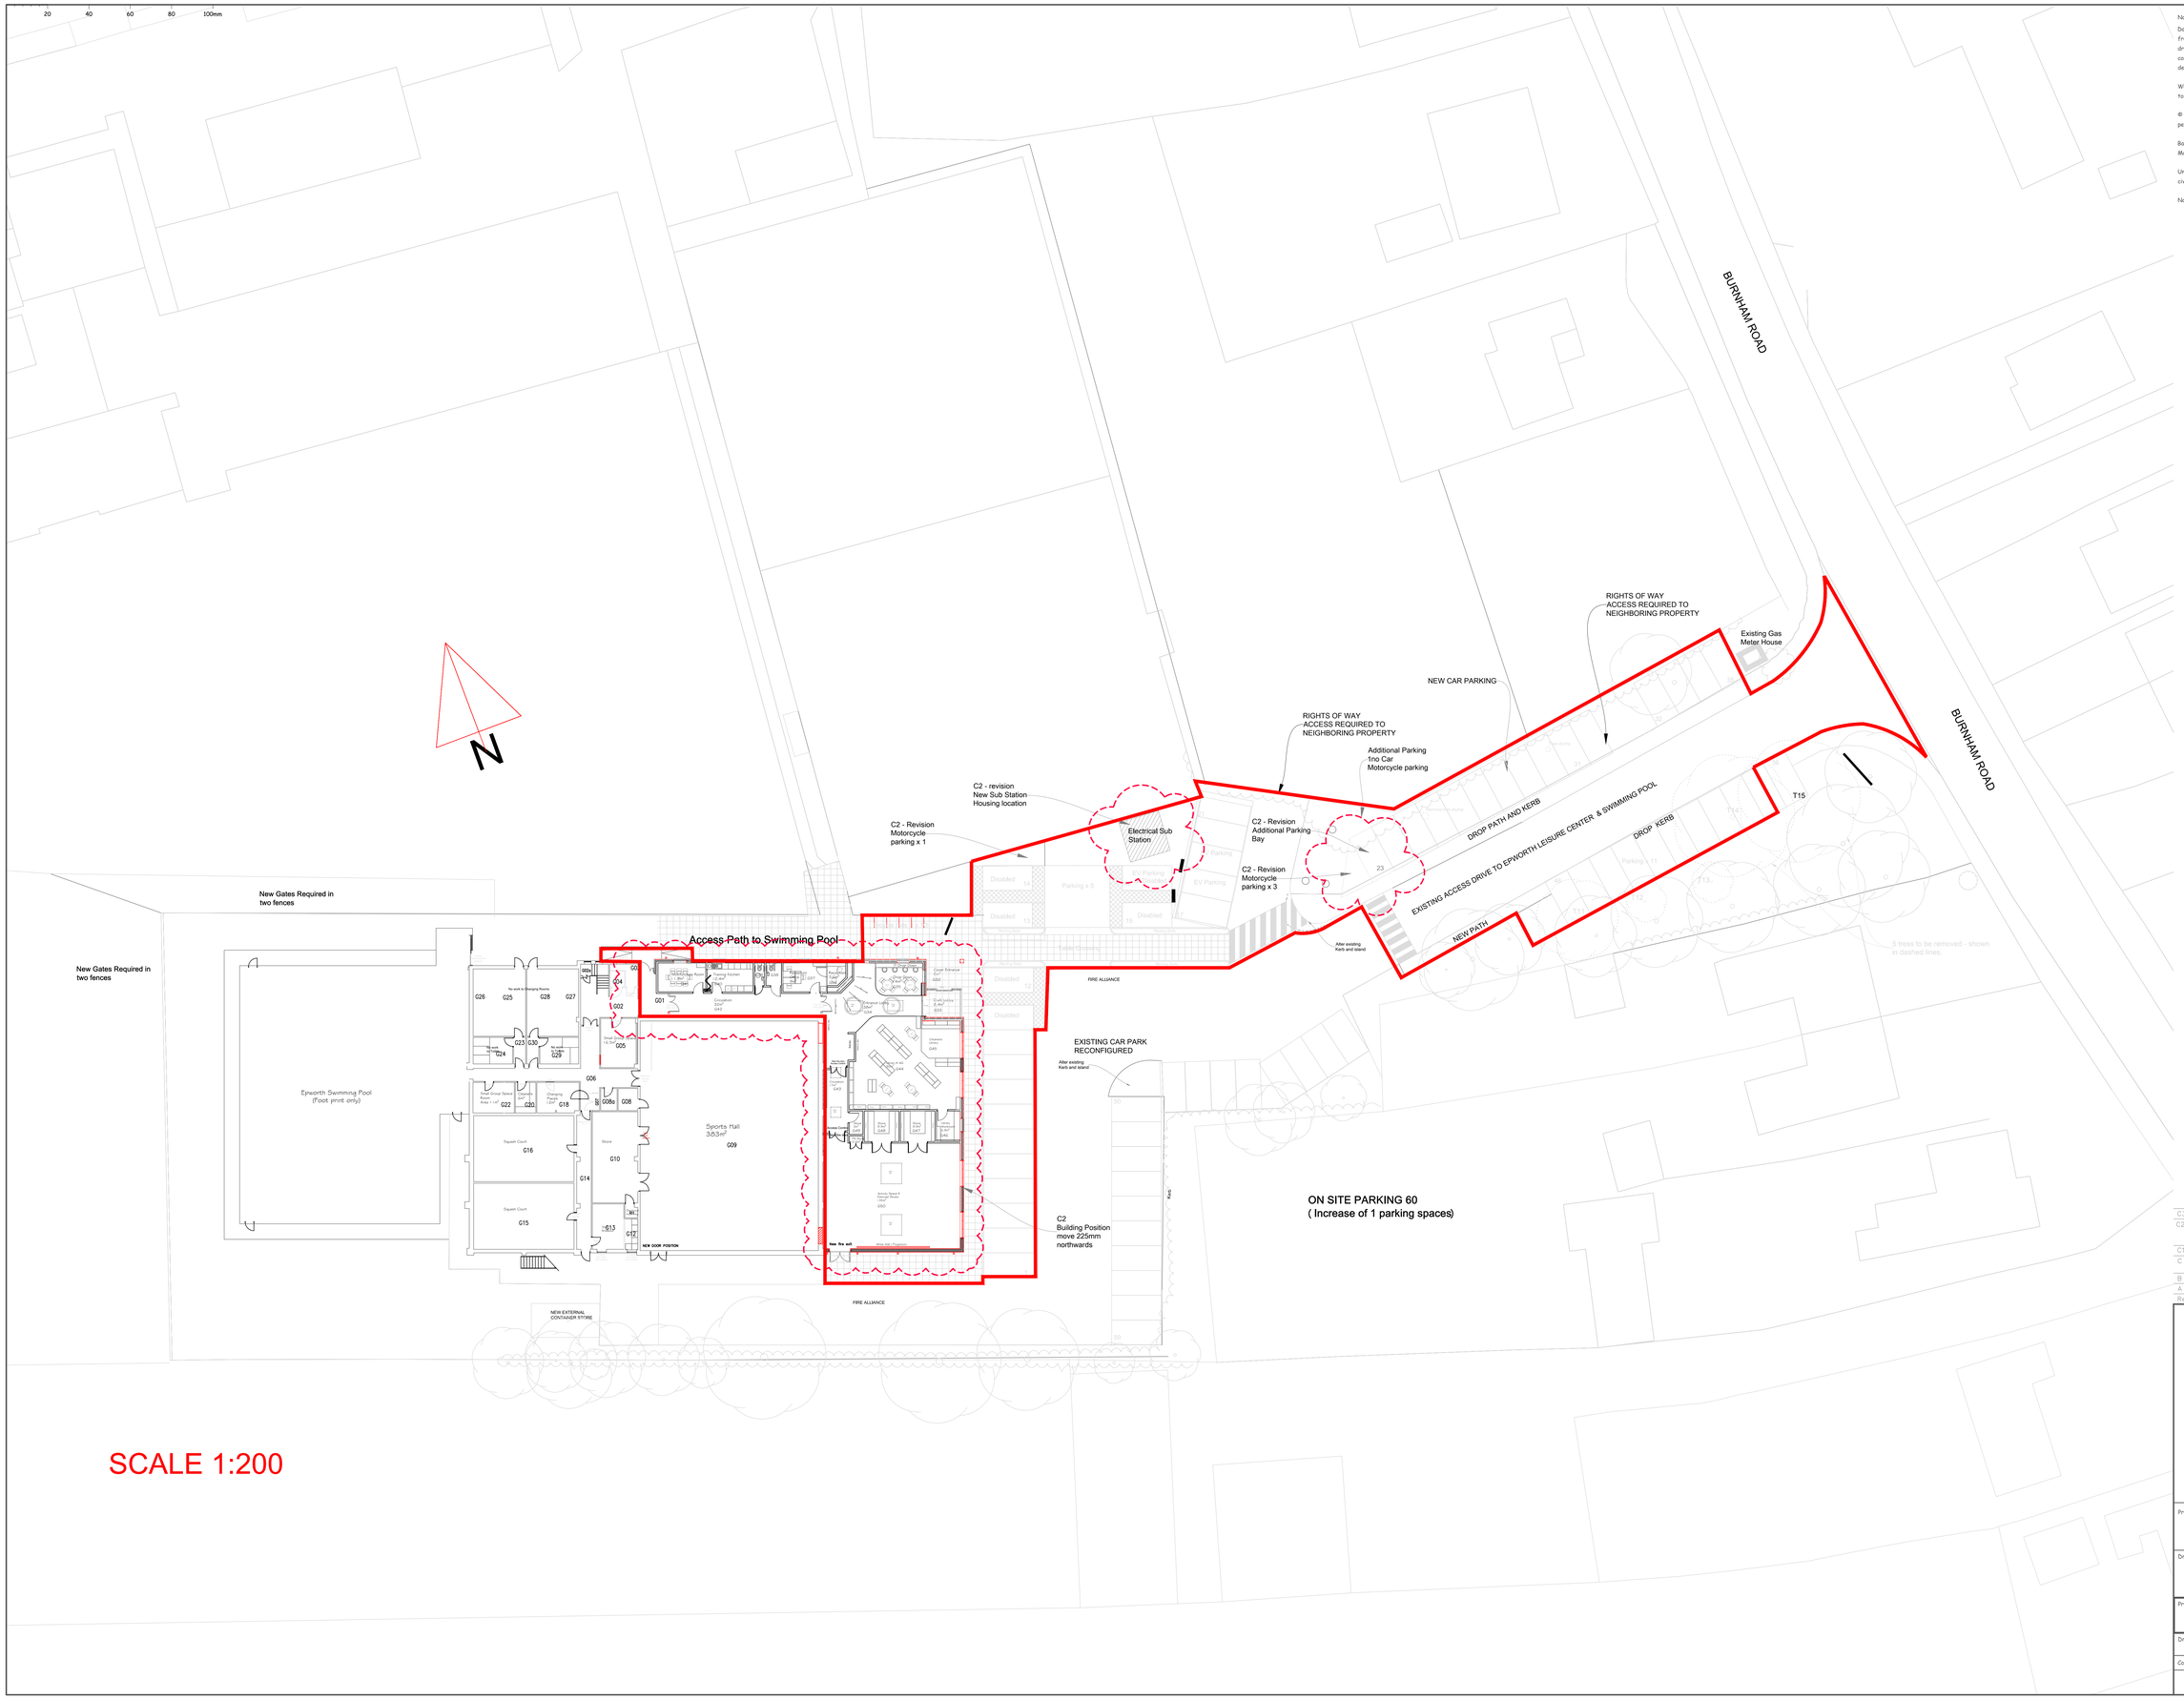

SCALE 1:200

Notes:

Do not scale dimensions from this drawing. Only figured dimensions are to be taken from this drawing. Check all dimensions on site before commencing any work or shop drawings. The contractor must report any discrepancies to the designer before commencing work. If this drawing exceeds the quantities taken in any way, the designer is to be informed before the work is initiated

Work within The Construction (Design and Management) Regulations 2015 is not to start until a Health and Safety Plan has been produced

© Copyright: All rights reserved. This drawing must not be reproduced without permission of North Lincolnshire Council

Based upon the Ordnance Survey mapping with permission of the Controller of Her Majesty's Stationery Office © Crown Copyright.

Unauthorized reproduction infringes Crown Copyright and may lead to prosecution or civil proceedings.

North Lincolnshire Council 100013349 2016

Rev.		Date	By
C3	Up Date	16/11/23	LG
C2	- Uplift to parking provision by 1 car parking plus Motocyle parking - Sub Station - location confirmation	25/09/23	LG
C1	Construction Issue	10/03/23	LG
C	A. Zebra Crossing added across main drive way B. Bin Store and Fence added	21/11/22	LG
B	Alterations to parking provisions	24/10/22	LG
A	Boundary Line and	18/08/22	LG

North Lincolnshire Council

Church Square House
30-40 High Street
Scunthorpe
North Lincolnshire
DN15 6NL

Project
Epworth Community Hub

Drawing Title
SITE PLAN

Project No.	Issue Stage.	Drawing No.	Rev.
14051-6	Construction	A-002	C3

Drawn	Checked	Scale	Sheet Size	Date
LG		1:200	A0	28/09/2021

Contact e-mail: lee.gillett@northlincs.gov.uk Tel: 01724 296784