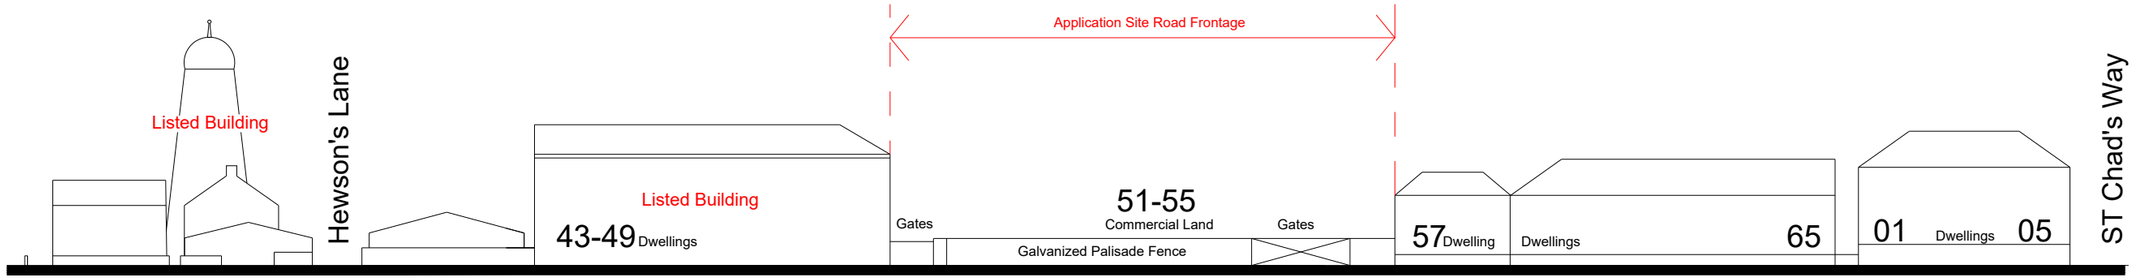

Existing Waterside Road Elevation.

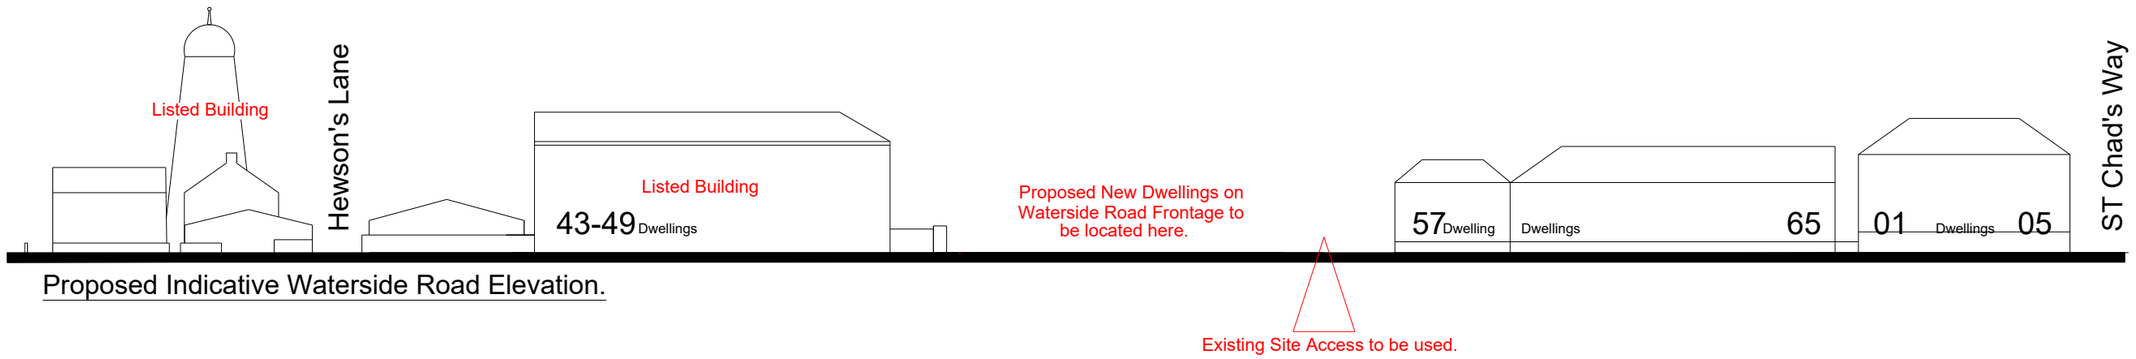

Proposed Indicative Waterside Road Elevation.

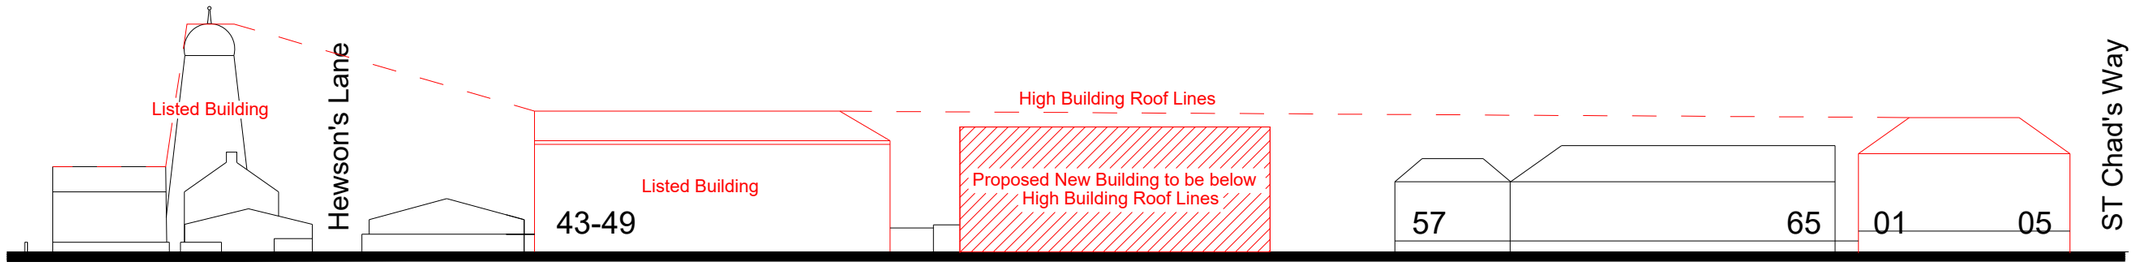

Proposed New Waterside Road Building "Scale":

The Form of the New Dwellings / Building is taken from the existing Buildings on either side of it, particularly that of the Listed Building adjacent 43-49 Waterside Road.....This allows it to then sit comfortably and sensitively in the Street Scene and in relation to the important and repeated building Forms around it which give this section of Waterside Road its Character.

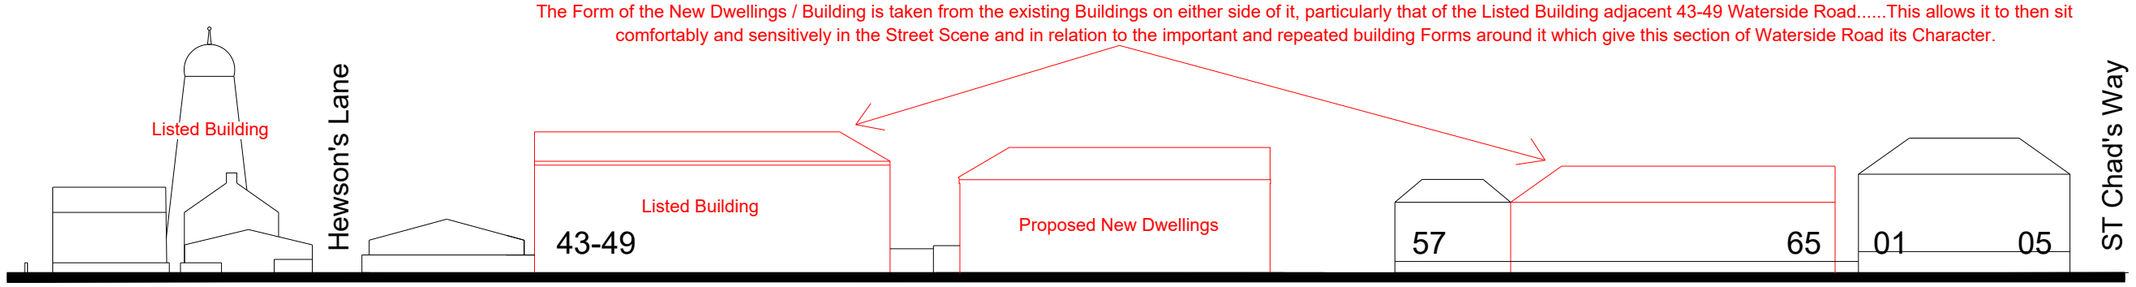

Proposed New Waterside Road Building "Form":

E			
D			
C			

B			
A	-	-	-
	Date	Drawn	Revision

Keir Architecture ltd
Planning & Design Consultancy

No.6, Orchard Fields, Healing, N.E.Lincs, DN41 7AF.
Tel: 07813 006079

This drawing and the design shown upon it is the intellectual property of Keir Architecture Ltd, and must not be copied or reproduced either in whole or in part without prior written permission of Keir Architecture Ltd Tel: 07813 006079
© COPYRIGHT PROTECTED DRAWING

Proposed Housing Site at: 51 to 55 Waterside Rd, Barton Upon Humber, North Lincs, DN18 5BG.
For:- Mr & Mrs J Chapman.

PROPOSED INDICATIVE WATERSIDE ROAD NEW BUILDING POSITION, SCALE & FORM ANALYSIS.

Drawn: Keir Taylor	Date: 02.05.23	Scale: 1:500 @ A3
Checked:	Drawing No. 202308-02a	Revision: -
Approved:		