Not to be scaled for site setting out or construction purposes. All dimensions to be checked on site. Discrepancies, ambiguities and / or omissions between this drawing and information given elsewhere must be reported immediately to head office for clarification before proceeding.

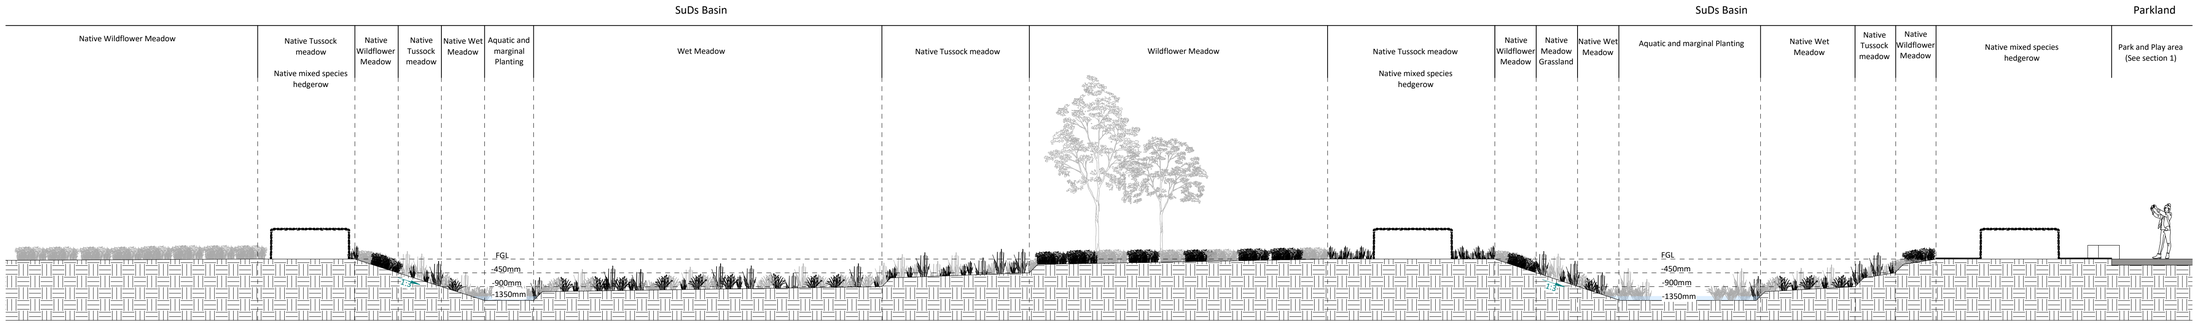

Section 5- Wet SuDs Basins

1 : 100

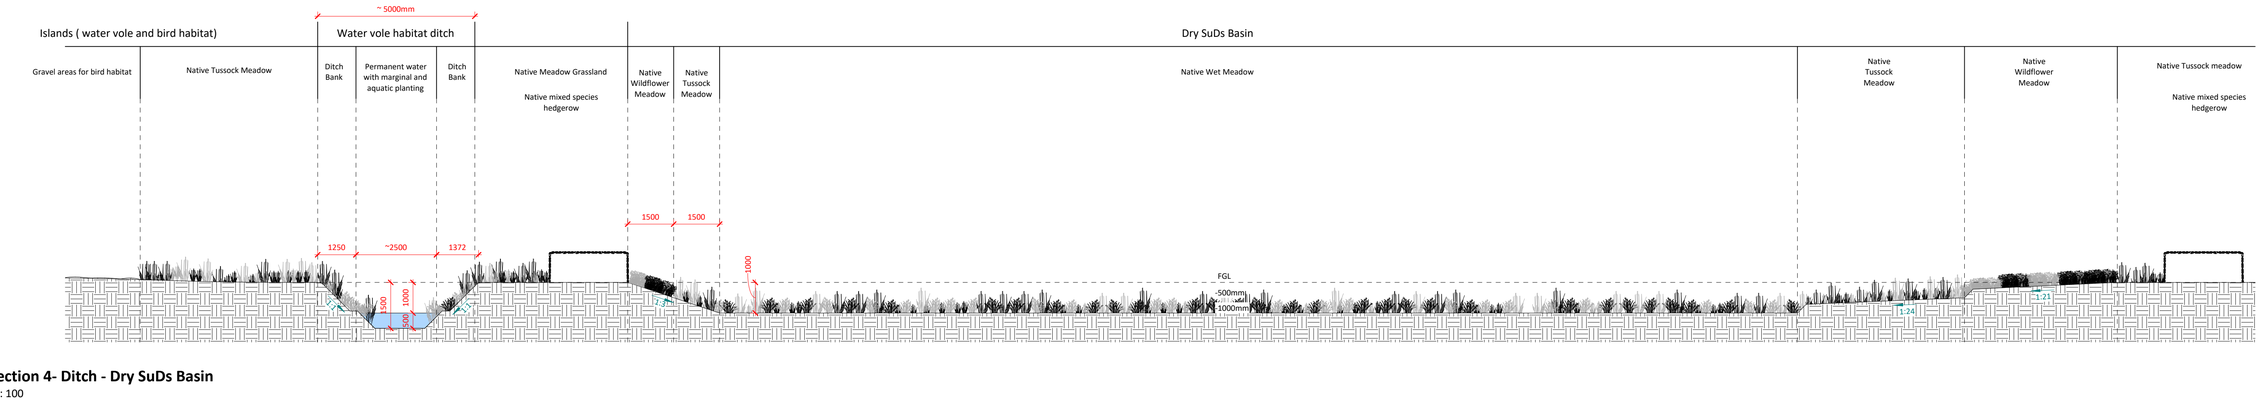

Section 4- Ditch - Dry SuDs Basin

1 : 100

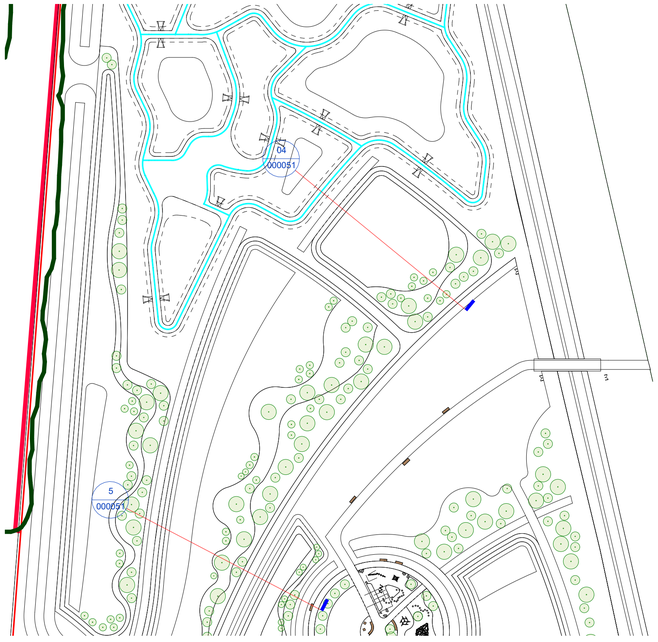

000050 Section Keyplan

1 : 1000

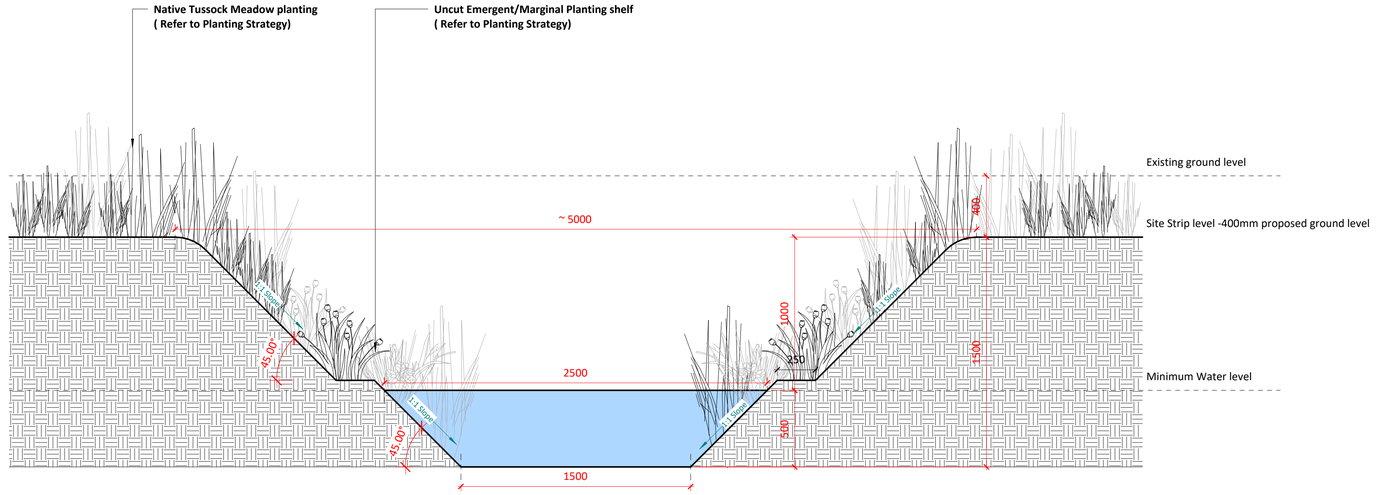

Typical Detail Section - Water Vole Ditch habitat

1 : 20

Planning Issue		P01	OP	CS	07.01.24
Revision Note		Rev.	Author	Aprvd	Date

oobe
w: www.oobe.co.uk e: info@oobe.co.uk
newcastle: Door 19, Teapots 1 & 2, Moults Yard, Walker Road, Newcastle upon Tyne, NE6 2HL t: +44 (0)191 281 3775
edinburgh: 91 george street, edinburgh eh2 3es. t: +44 (0)131 241 0309
glasgow: 201 West George St, Glasgow, G2 2LW t: +44 (0)141 301 1465

Client	Hargreaves
Project	Lincolnshire lakes
Title	Proposed Site Sections Sheet 2

Dwg. No.	6024- OOB- ZZ- ZZ- D- L- 000051	Rev.	P01
Scale	As indicated @ A1	Date	Nov 2024

PLANNING