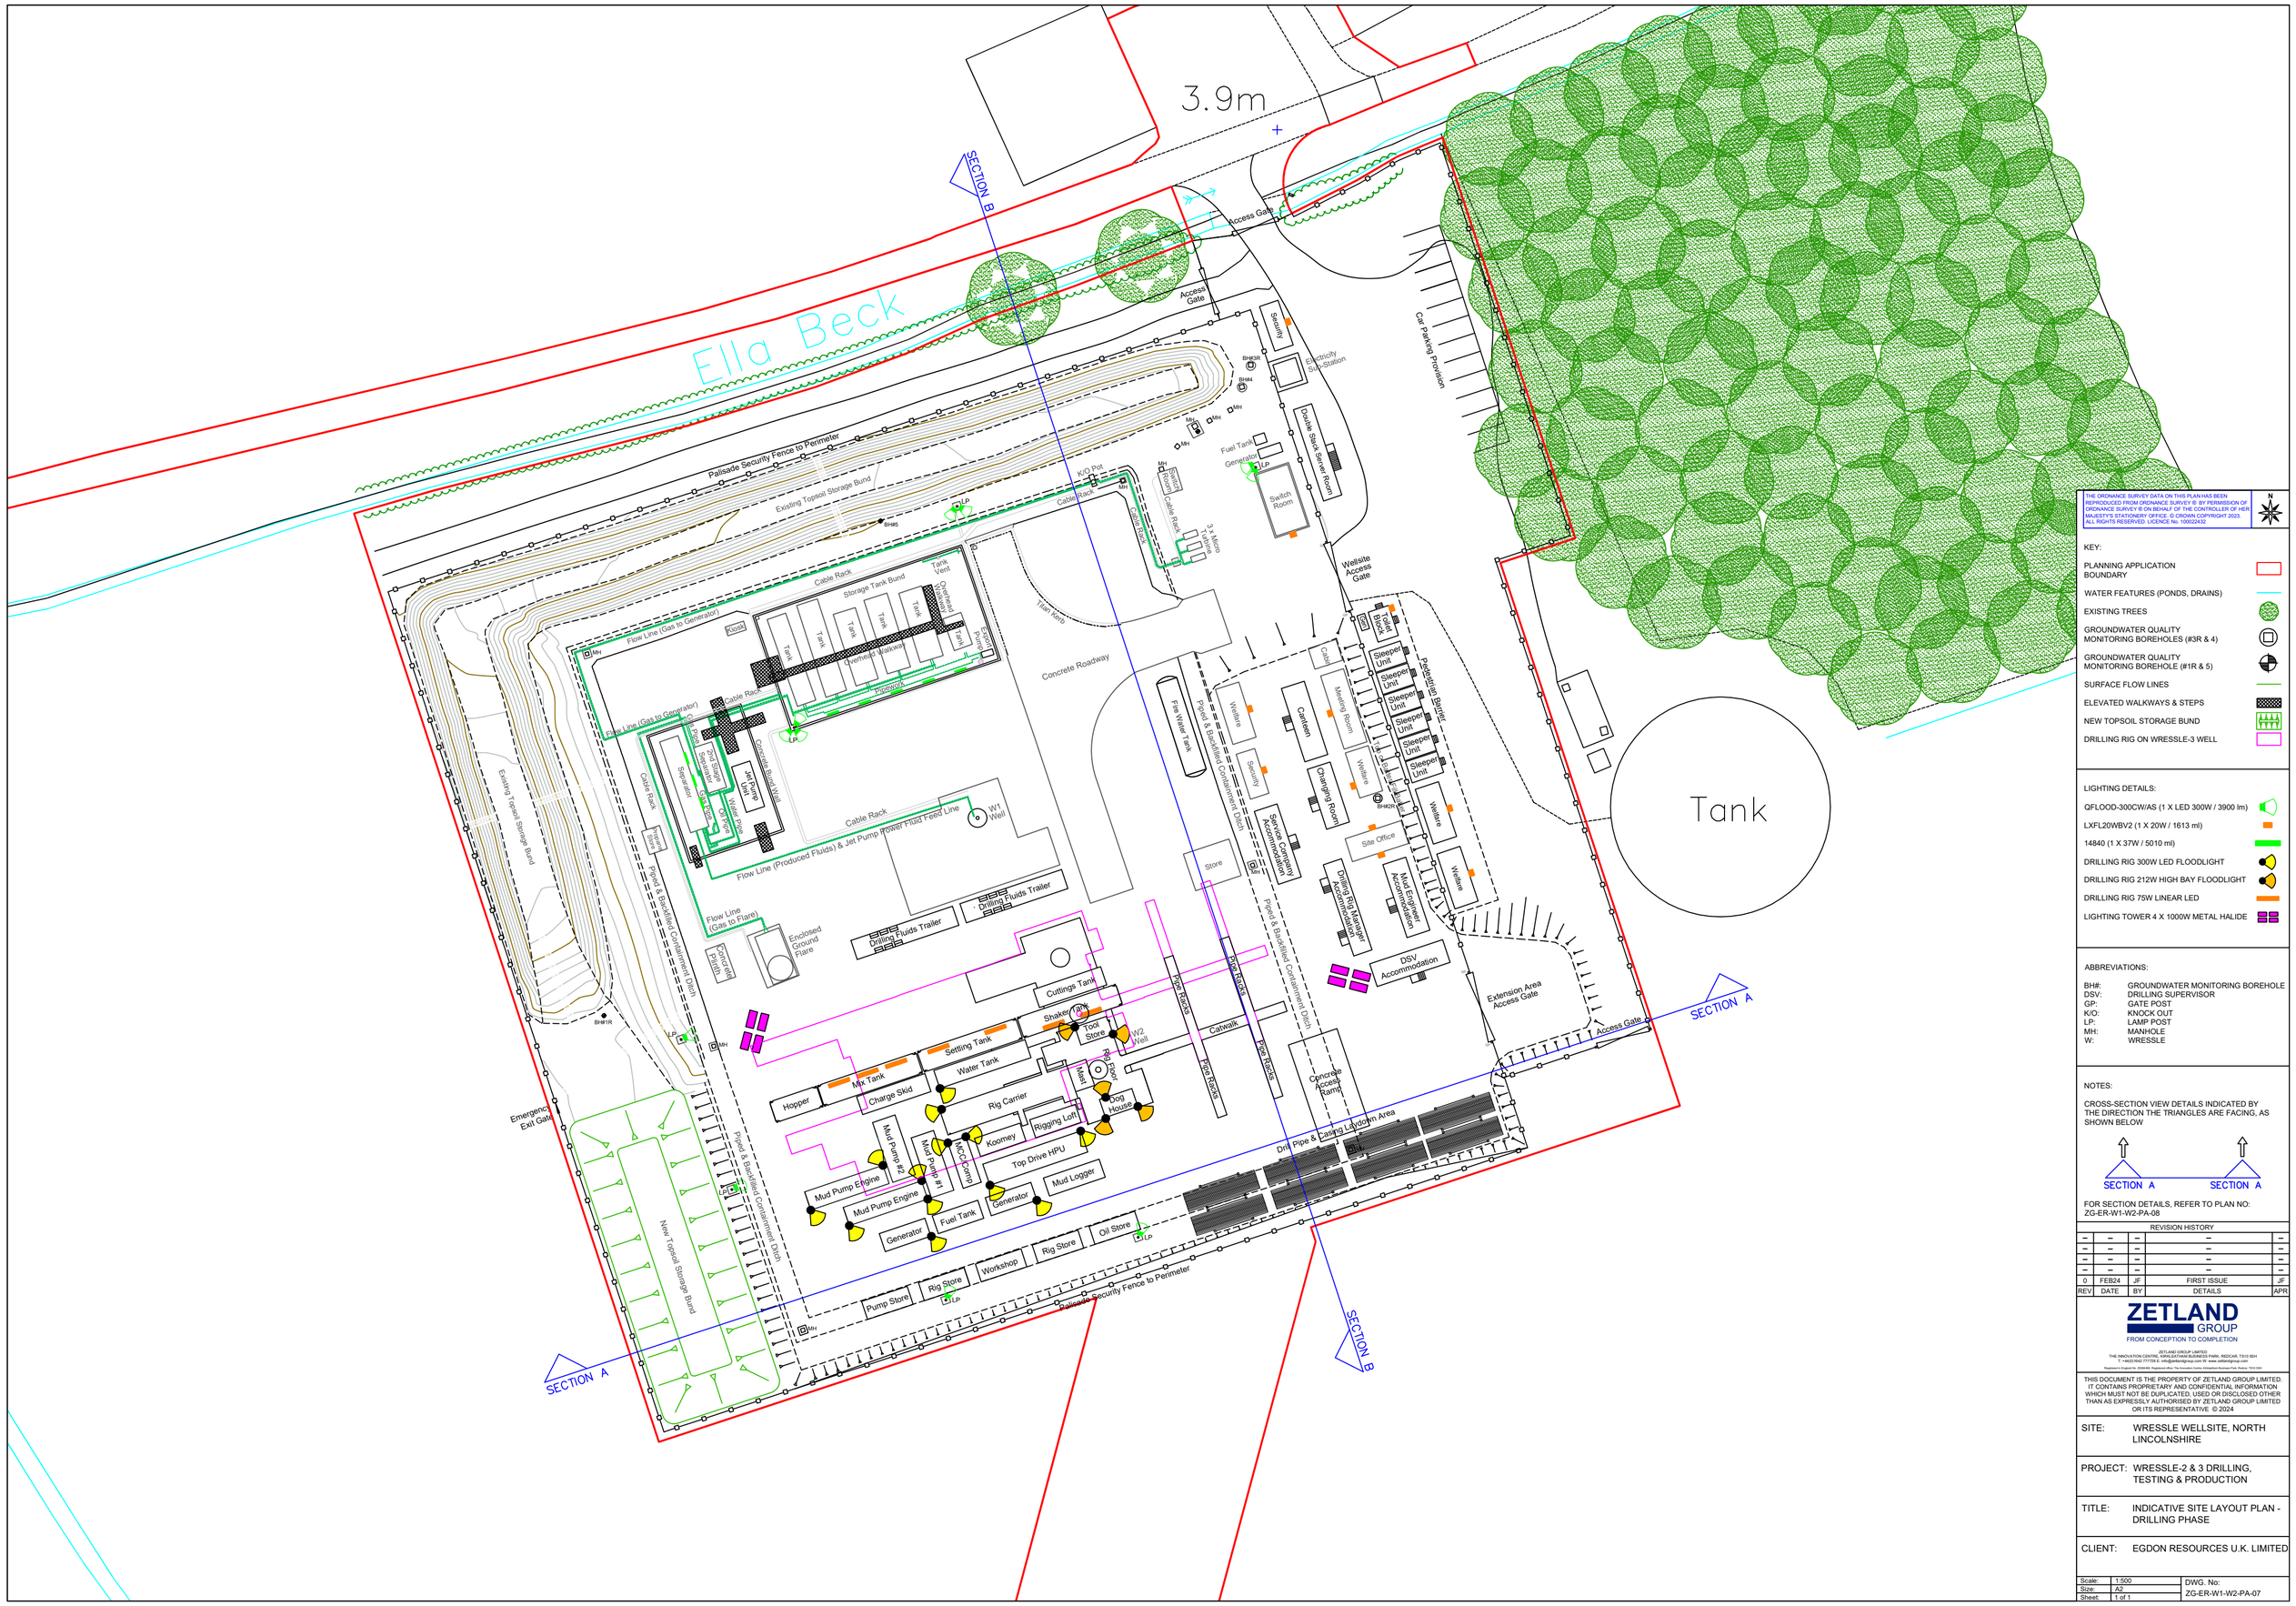

THE ORDNANCE SURVEY DATA ON THIS PLAN HAS BEEN REPRODUCED FROM ORDNANCE SURVEY ® BY PERMISSION OF ORDNANCE SURVEY ® ON BEHALF OF THE CONTROLLER OF HER MAJESTY'S STATIONERY OFFICE. © CROWN COPYRIGHT 2023. ALL RIGHTS RESERVED. LICENCE No. 100022432

N

KEY:

- PLANNING APPLICATION BOUNDARY
- WATER FEATURES (PONDS, DRAINS)
- EXISTING TREES
- GROUNDWATER QUALITY MONITORING BOREHOLES (#3R & 4)
- GROUNDWATER QUALITY MONITORING BOREHOLE (#1R & 5)
- SURFACE FLOW LINES
- ELEVATED WALKWAYS & STEPS
- NEW TOPSOIL STORAGE BUND
- DRILLING RIG ON WRESSLE-3 WELL

LIGHTING DETAILS:

- QFLOOD-300CW/AS (1 X LED 300W / 3900 lm)
- LXFL20WBV2 (1 X 20W / 1613 ml)
- 14840 (1 X 37W / 5010 ml)
- DRILLING RIG 300W LED FLOODLIGHT
- DRILLING RIG 212W HIGH BAY FLOODLIGHT
- DRILLING RIG 75W LINEAR LED
- LIGHTING TOWER 4 X 1000W METAL HALIDE

ABBREVIATIONS:

BH#:	GROUNDWATER MONITORING BOREHOLE
DSV:	DRILLING SUPERVISOR
GP:	GATE POST
K/O:	KNOCK OUT
LP:	LAMP POST
MH:	MANHOLE
W:	WRESSLE

NOTES:

CROSS-SECTION VIEW DETAILS INDICATED BY THE DIRECTION THE TRIANGLES ARE FACING, AS SHOWN BELOW

SECTION A SECTION A

FOR SECTION DETAILS, REFER TO PLAN NO: ZG-ER-W1-W2-PA-08

REVISION HISTORY

REV	DATE	BY	DETAILS	APR
–	–	–	–	–
–	–	–	–	–
–	–	–	–	–
–	–	–	–	–
0	FEB24	JF	FIRST ISSUE	JF

ZETLAND GROUP
FROM CONCEPTION TO COMPLETION

ZETLAND GROUP LIMITED
THE INNOVATION CENTRE, STRATEGIC BUSINESS PARK, REDCAR, TS10 5SH
T: +44(0)1642 777335 E: info@zetlandgroup.com W: www.zetlandgroup.com
Registered in England No. 3599466. Registered office: The Innovation Centre, Kirkleatham Business Park, Redcar, TS10 5SH

THIS DOCUMENT IS THE PROPERTY OF ZETLAND GROUP LIMITED. IT CONTAINS PROPRIETARY AND CONFIDENTIAL INFORMATION WHICH MUST NOT BE DUPLICATED, USED OR DISCLOSED OTHER THAN AS EXPRESSLY AUTHORISED BY ZETLAND GROUP LIMITED OR ITS REPRESENTATIVE © 2024

SITE: WRESSLE WELLSITE, NORTH LINCOLNSHIRE

PROJECT: WRESSLE-2 & 3 DRILLING, TESTING & PRODUCTION

TITLE: INDICATIVE SITE LAYOUT PLAN - DRILLING PHASE

CLIENT: EGDON RESOURCES U.K. LIMITED

Scale:	1:500
Size:	A2
Sheet:	1 of 1

DWG. No: ZG-ER-W1-W2-PA-07