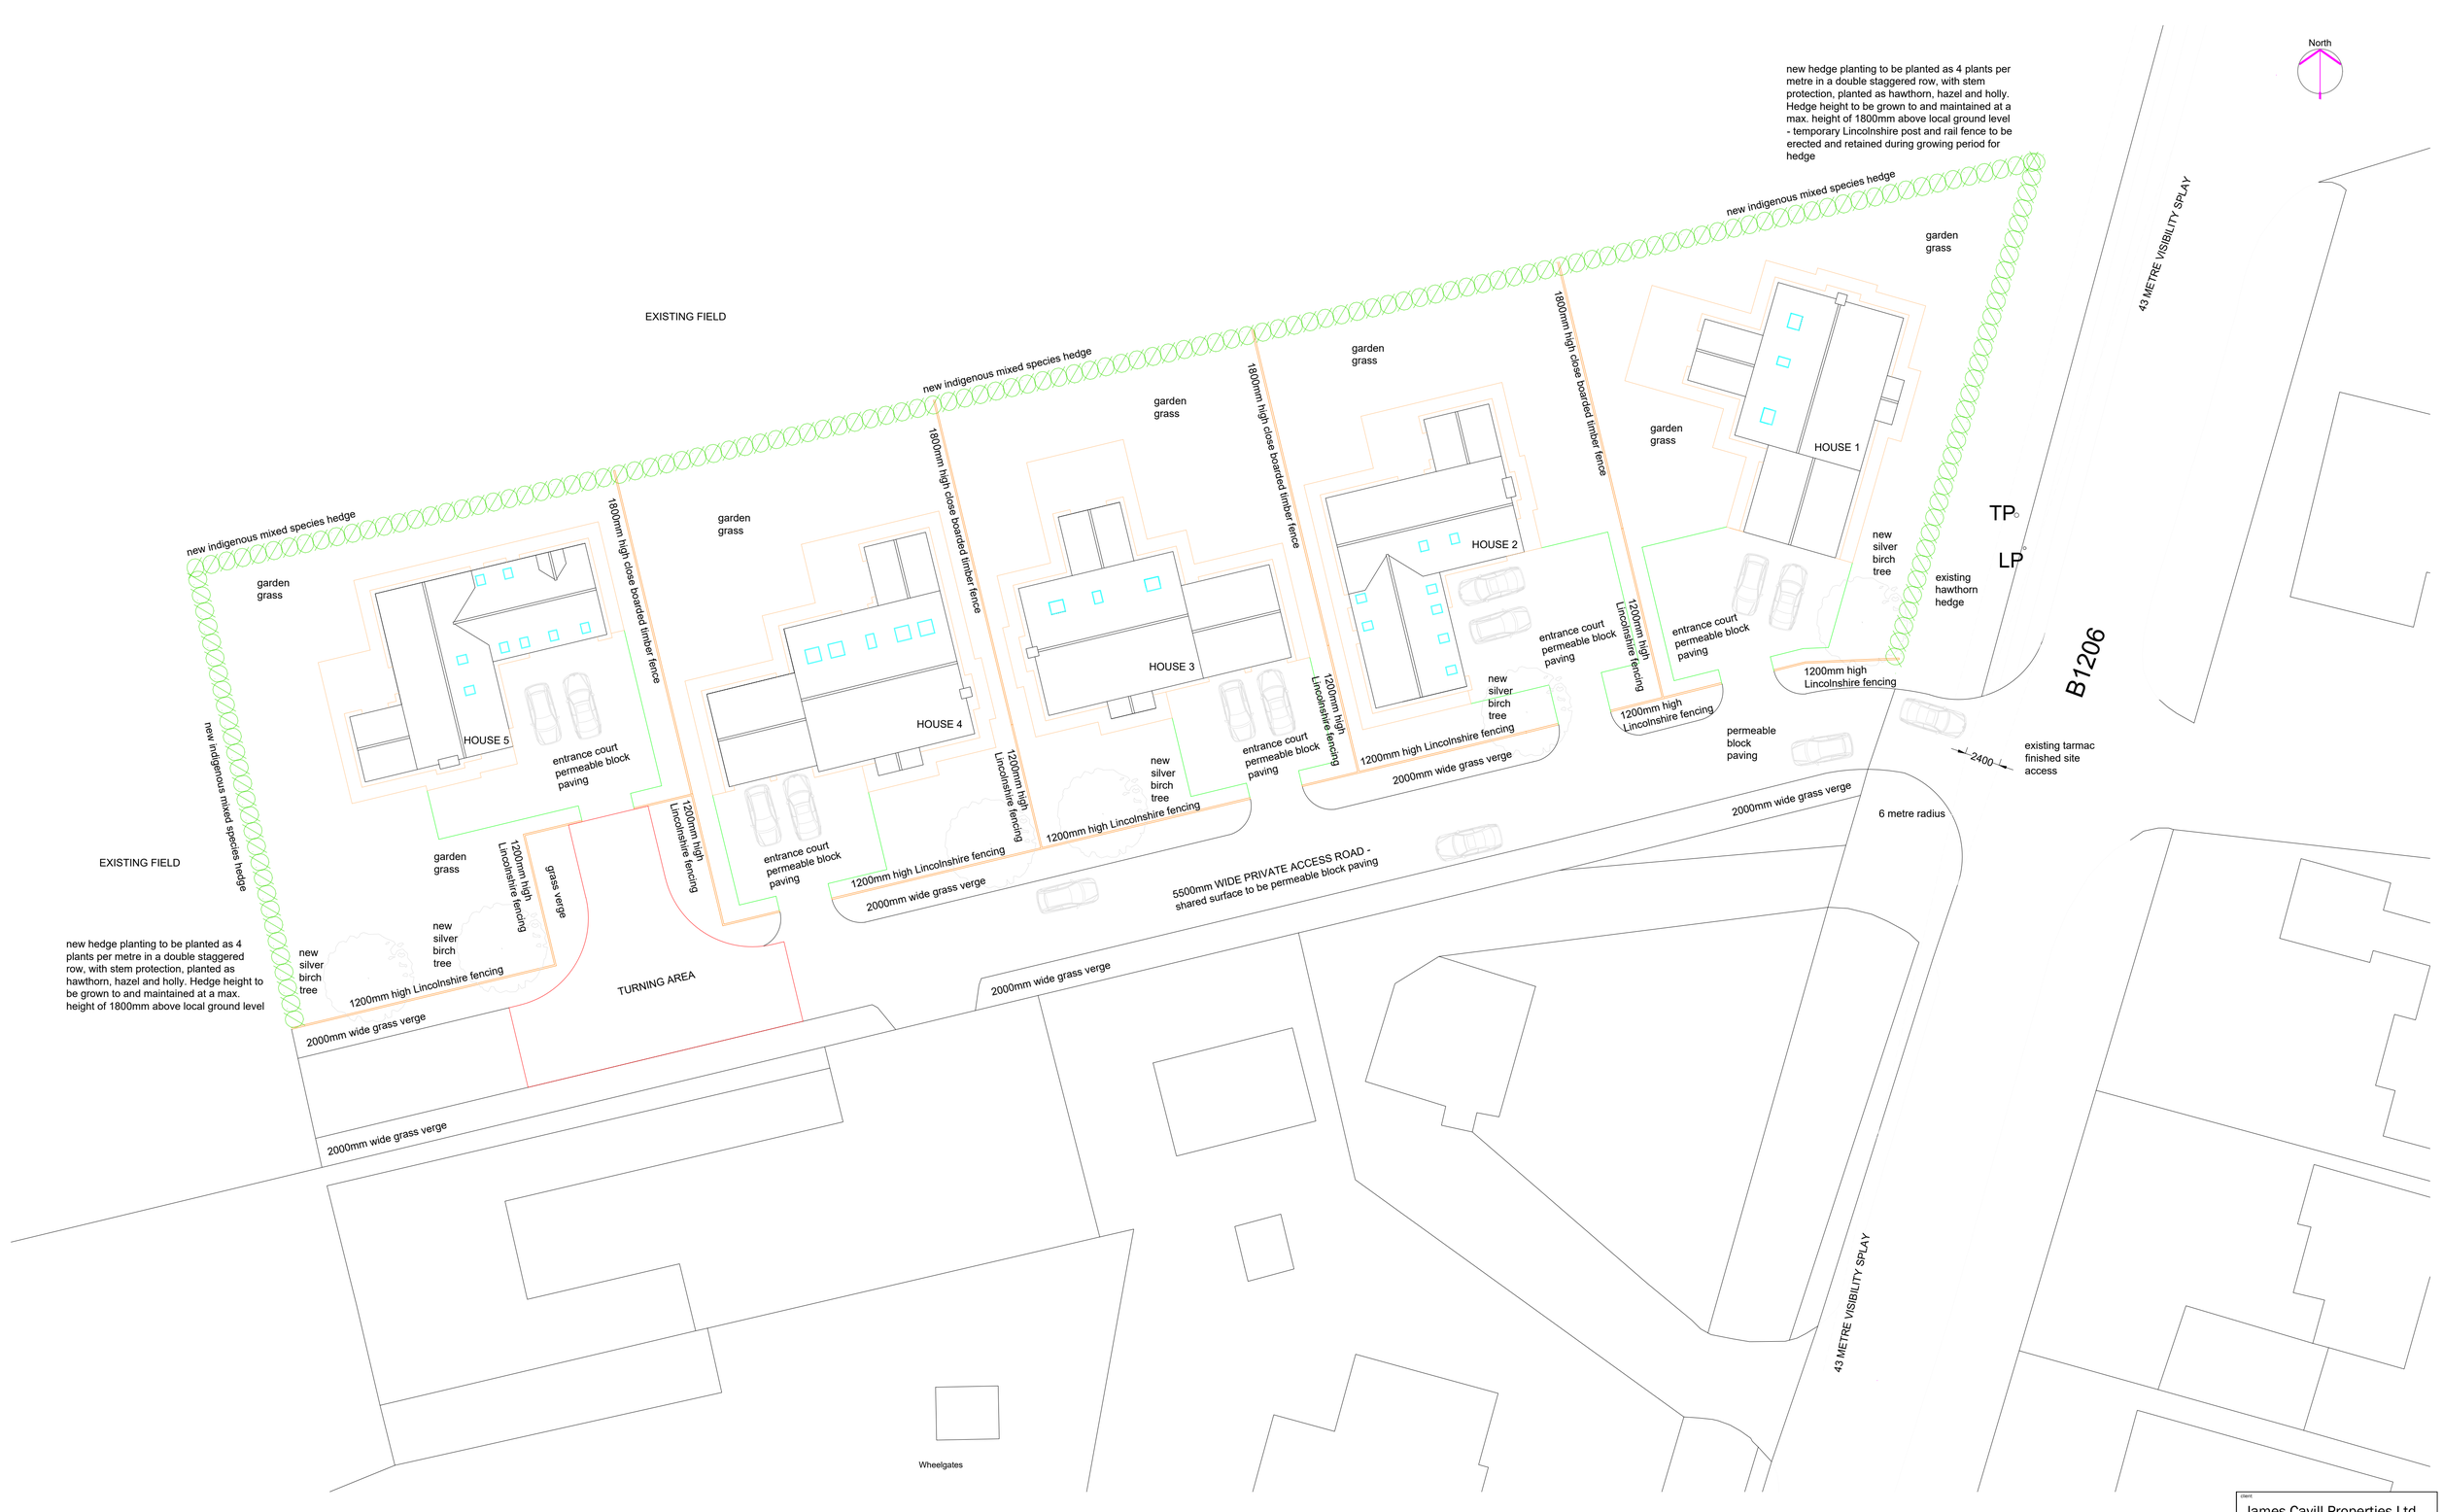

new hedge planting to be planted as 4 plants per metre in a double staggered row, with stem protection, planted as hawthorn, hazel and holly. Hedge height to be grown to and maintained at a max. height of 1800mm above local ground level

client
James Cavill Properties Ltd

project
Land at Wheelgates, Hibaldstow
New Dwellings

drawing
Site Block Plan

date 29.03.21 | scale 1:200 @ A1
drawn KK | check LPW

BROWN & CO
ARCHITECTURE + PLANNING
Brown & Co. 6 Market Place, Brigg N Lincs DN20 8HA.
T: 01652 654633. W: www.brown-co.com
Brown & Co Registered Office: Granta Hall, Finkin Street, Grantham, Lincolnshire, NG31 6QZ.
Registration no: OC302092. Registered in England & Wales.

2021 | 034013 | 02 | A

2m 0 2 4 6 8 10 12 14 16
1:200