DRWG.03

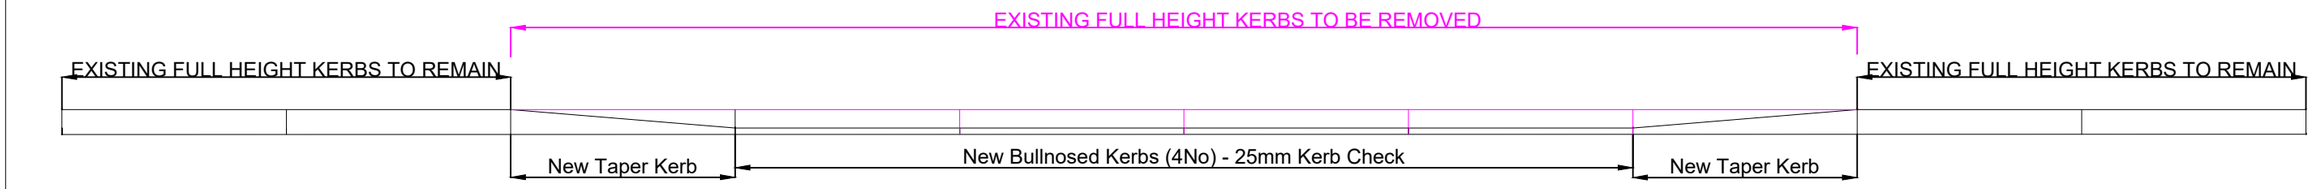

SCALE: 1:25 @A3

0m 0.5m 1m 1.5m 2m

NEW DROPPED CROSSING (Ref: FW1)

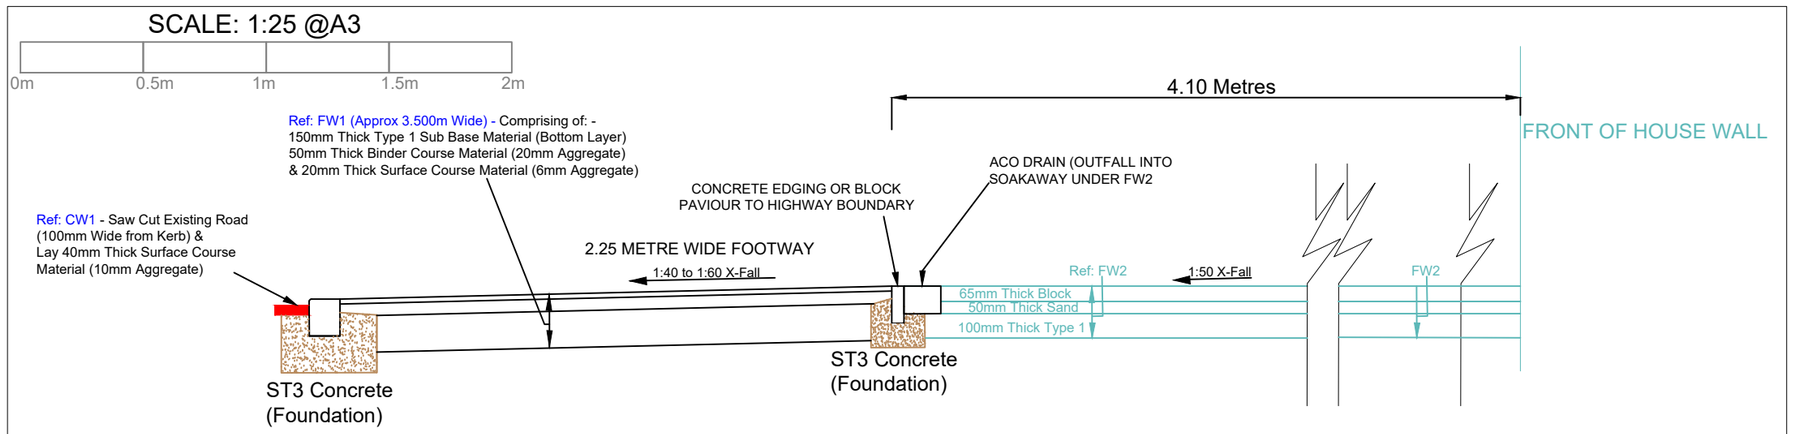

TYPICAL SECTION THRU NEW DROPPED CROSSING (Ref: CW1, FW1 & FW2)

SCUNTHORPE
74 MERLIN ROAD
DN17 1LL

TYPICAL DETAILS

DATE: 29/06/2025