**NOTES:**
1. (20) Series drawings refer to General Arrangement information only unless noted otherwise, drawings to be read in conjunction with other relevant package drawings for details of other elements.

2. All structure, services and external works are indicated for coordination purposes only, refer to other consultants drawings for detailed information.

3. Refer to AHR specification for proposed performance of Architectural elements.

4. External envelope construction, number / size of opening lights and louvres subject to verification by thermal / S-BEM model, to be provided by specialist consultant.

5. The content of this drawing is for design intent only and requires further design coordination with all relevant consultants, sub-contractors, specialist designers & statutory authorities.

6. Structural elements shown indicatively, based on the existing information provided by the Structural Engineer.

7. Refer to MEP Engineers Report for all plant and riser requirements.

**Legend:**

Tenant demise Line - Extent of area to be taken over by RDASH

Works demise area - Area subject to current scope of works

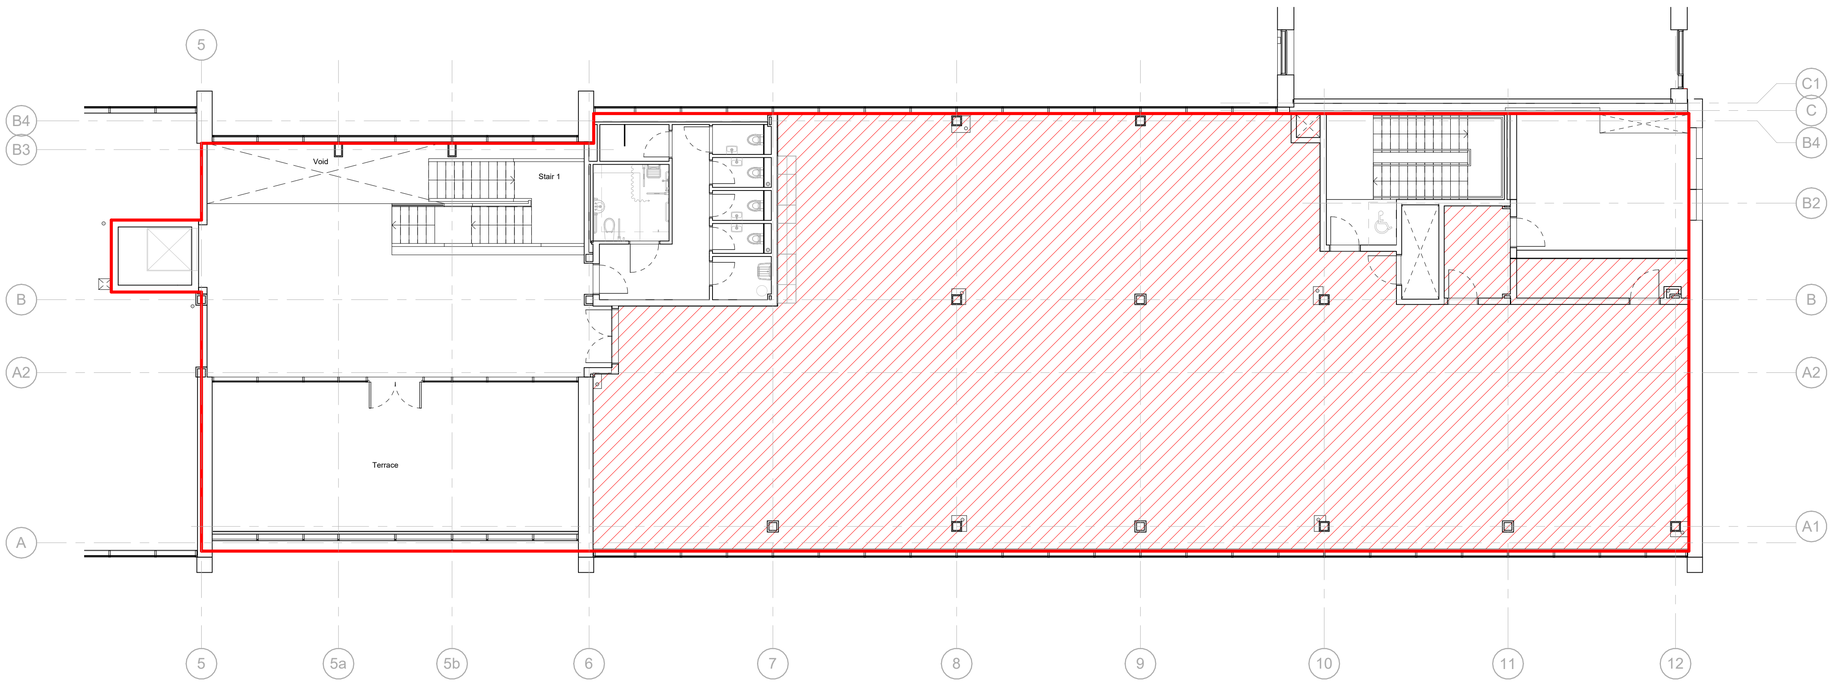


## 02 Existing Level 2 Floor Plan
1 : 100

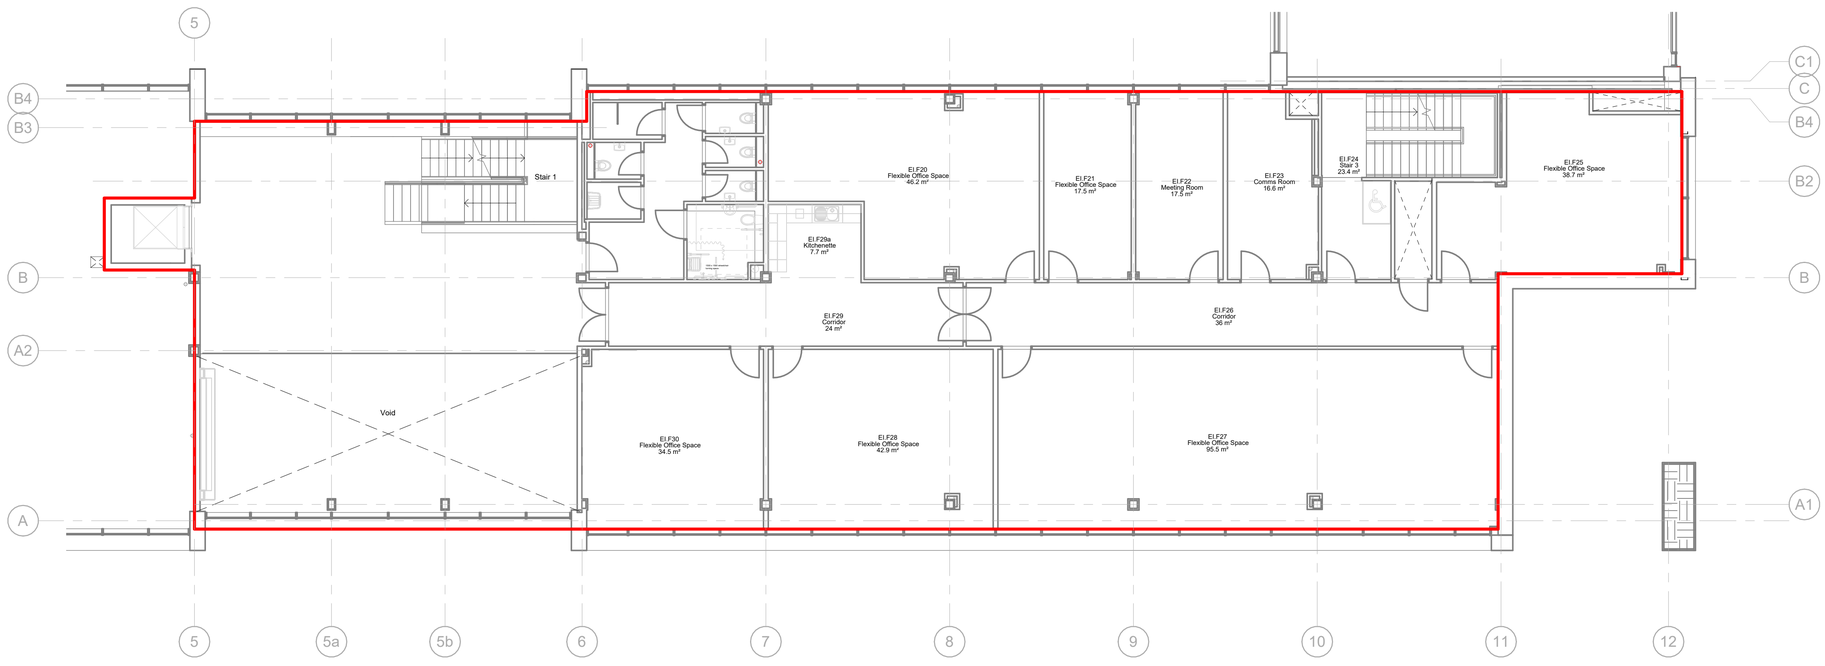


## 01 Existing Level 1 Floor Plan
1 : 100

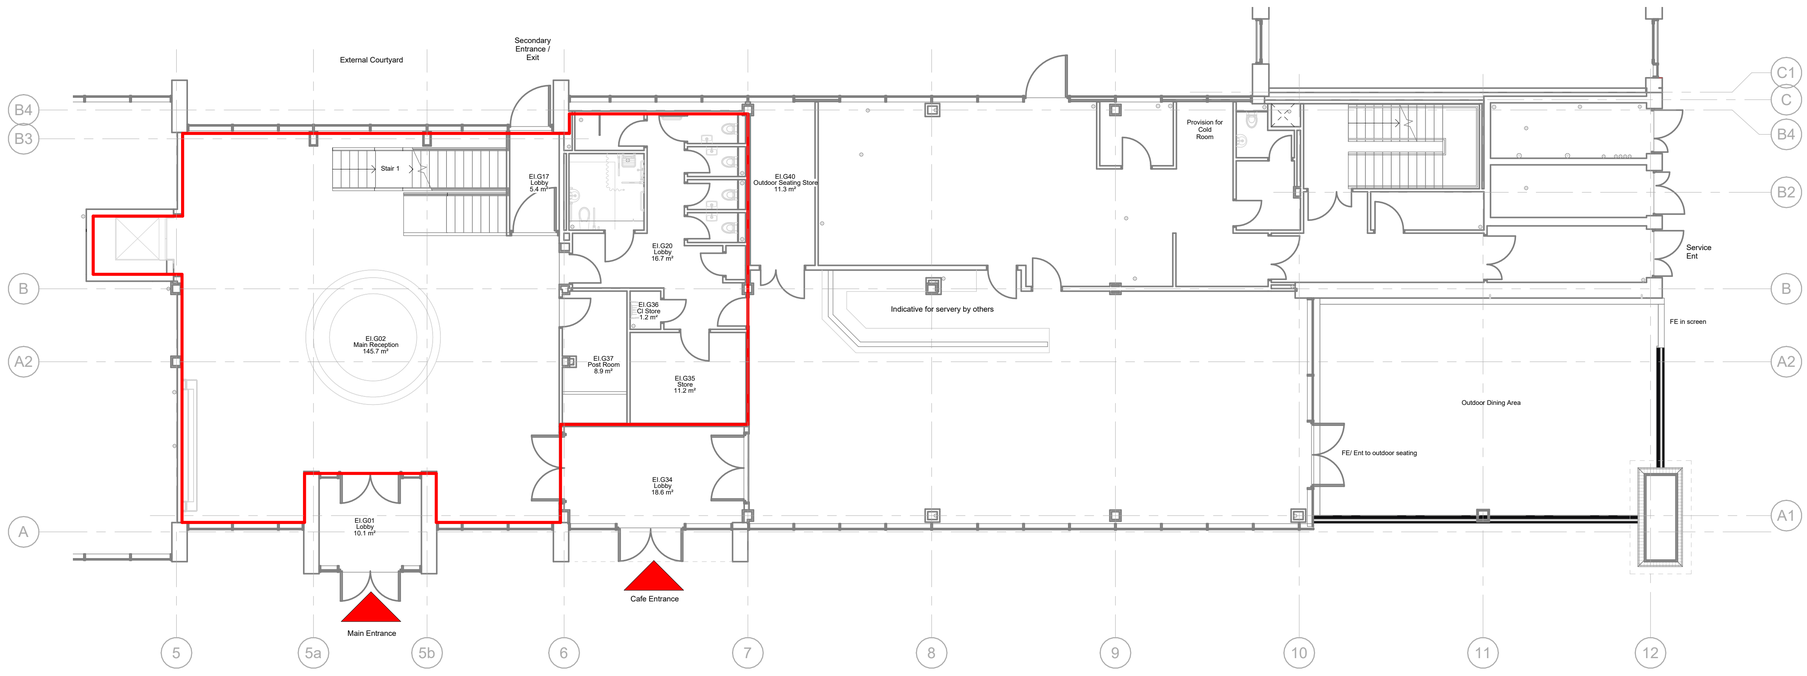


## 00 Existing Level 0 Floor Plan
1 : 100

SCALE 1 : 100
0 2 4 6

| Rev | Description | Date | Dr by | App by |
|---|---|---|---|---|
| P01 | Issued for Planning | 25.07.2025 | IN | MM |

| original by | date created | approved by |
|---|---|---|
| IN | 01/28/25 | MM |


**AHR** Architects Ltd
No.1 Aire Street
Leeds
LS1 4PR
United Kingdom

North Lincolnshire Council
www.northlincs.gov.uk

T +44(0)113 3858787
F +44(0)113 3858777
E leeds@ahr.co.uk
www.ahr.co.uk


client name: Galliford Try

project: Project Anchor - RDASH Office Fitout

drawing: Existing Floor Plans

computer file: I:\0.32.1.11\DEM_Profiles_Folder_redirection\Julia.Nazarin\Documents\Revit Files\Local Files\Revit 2024\NE8681-AHR-ZZ-XX-M3-A-BLD01_Iulia.Nazarin2@TM7.rvt

plot date:

| project number | scale | |
|---|---|---|
| 2024.00666.000 | 1 : 100 | @A0 |

| drawing number | rev | issue status |
|---|---|---|
| NE8681-RDASH-AHR-EI-ZZ-DR-A-PL003 | P01 | S2 |


This drawing is to be read in conjunction with all related drawings. All dimensions must be checked and verified on site before commencing any work or producing shop drawings. The originator should be notified immediately of any discrepancy.
This drawing is copyright and remains the property of AHR.