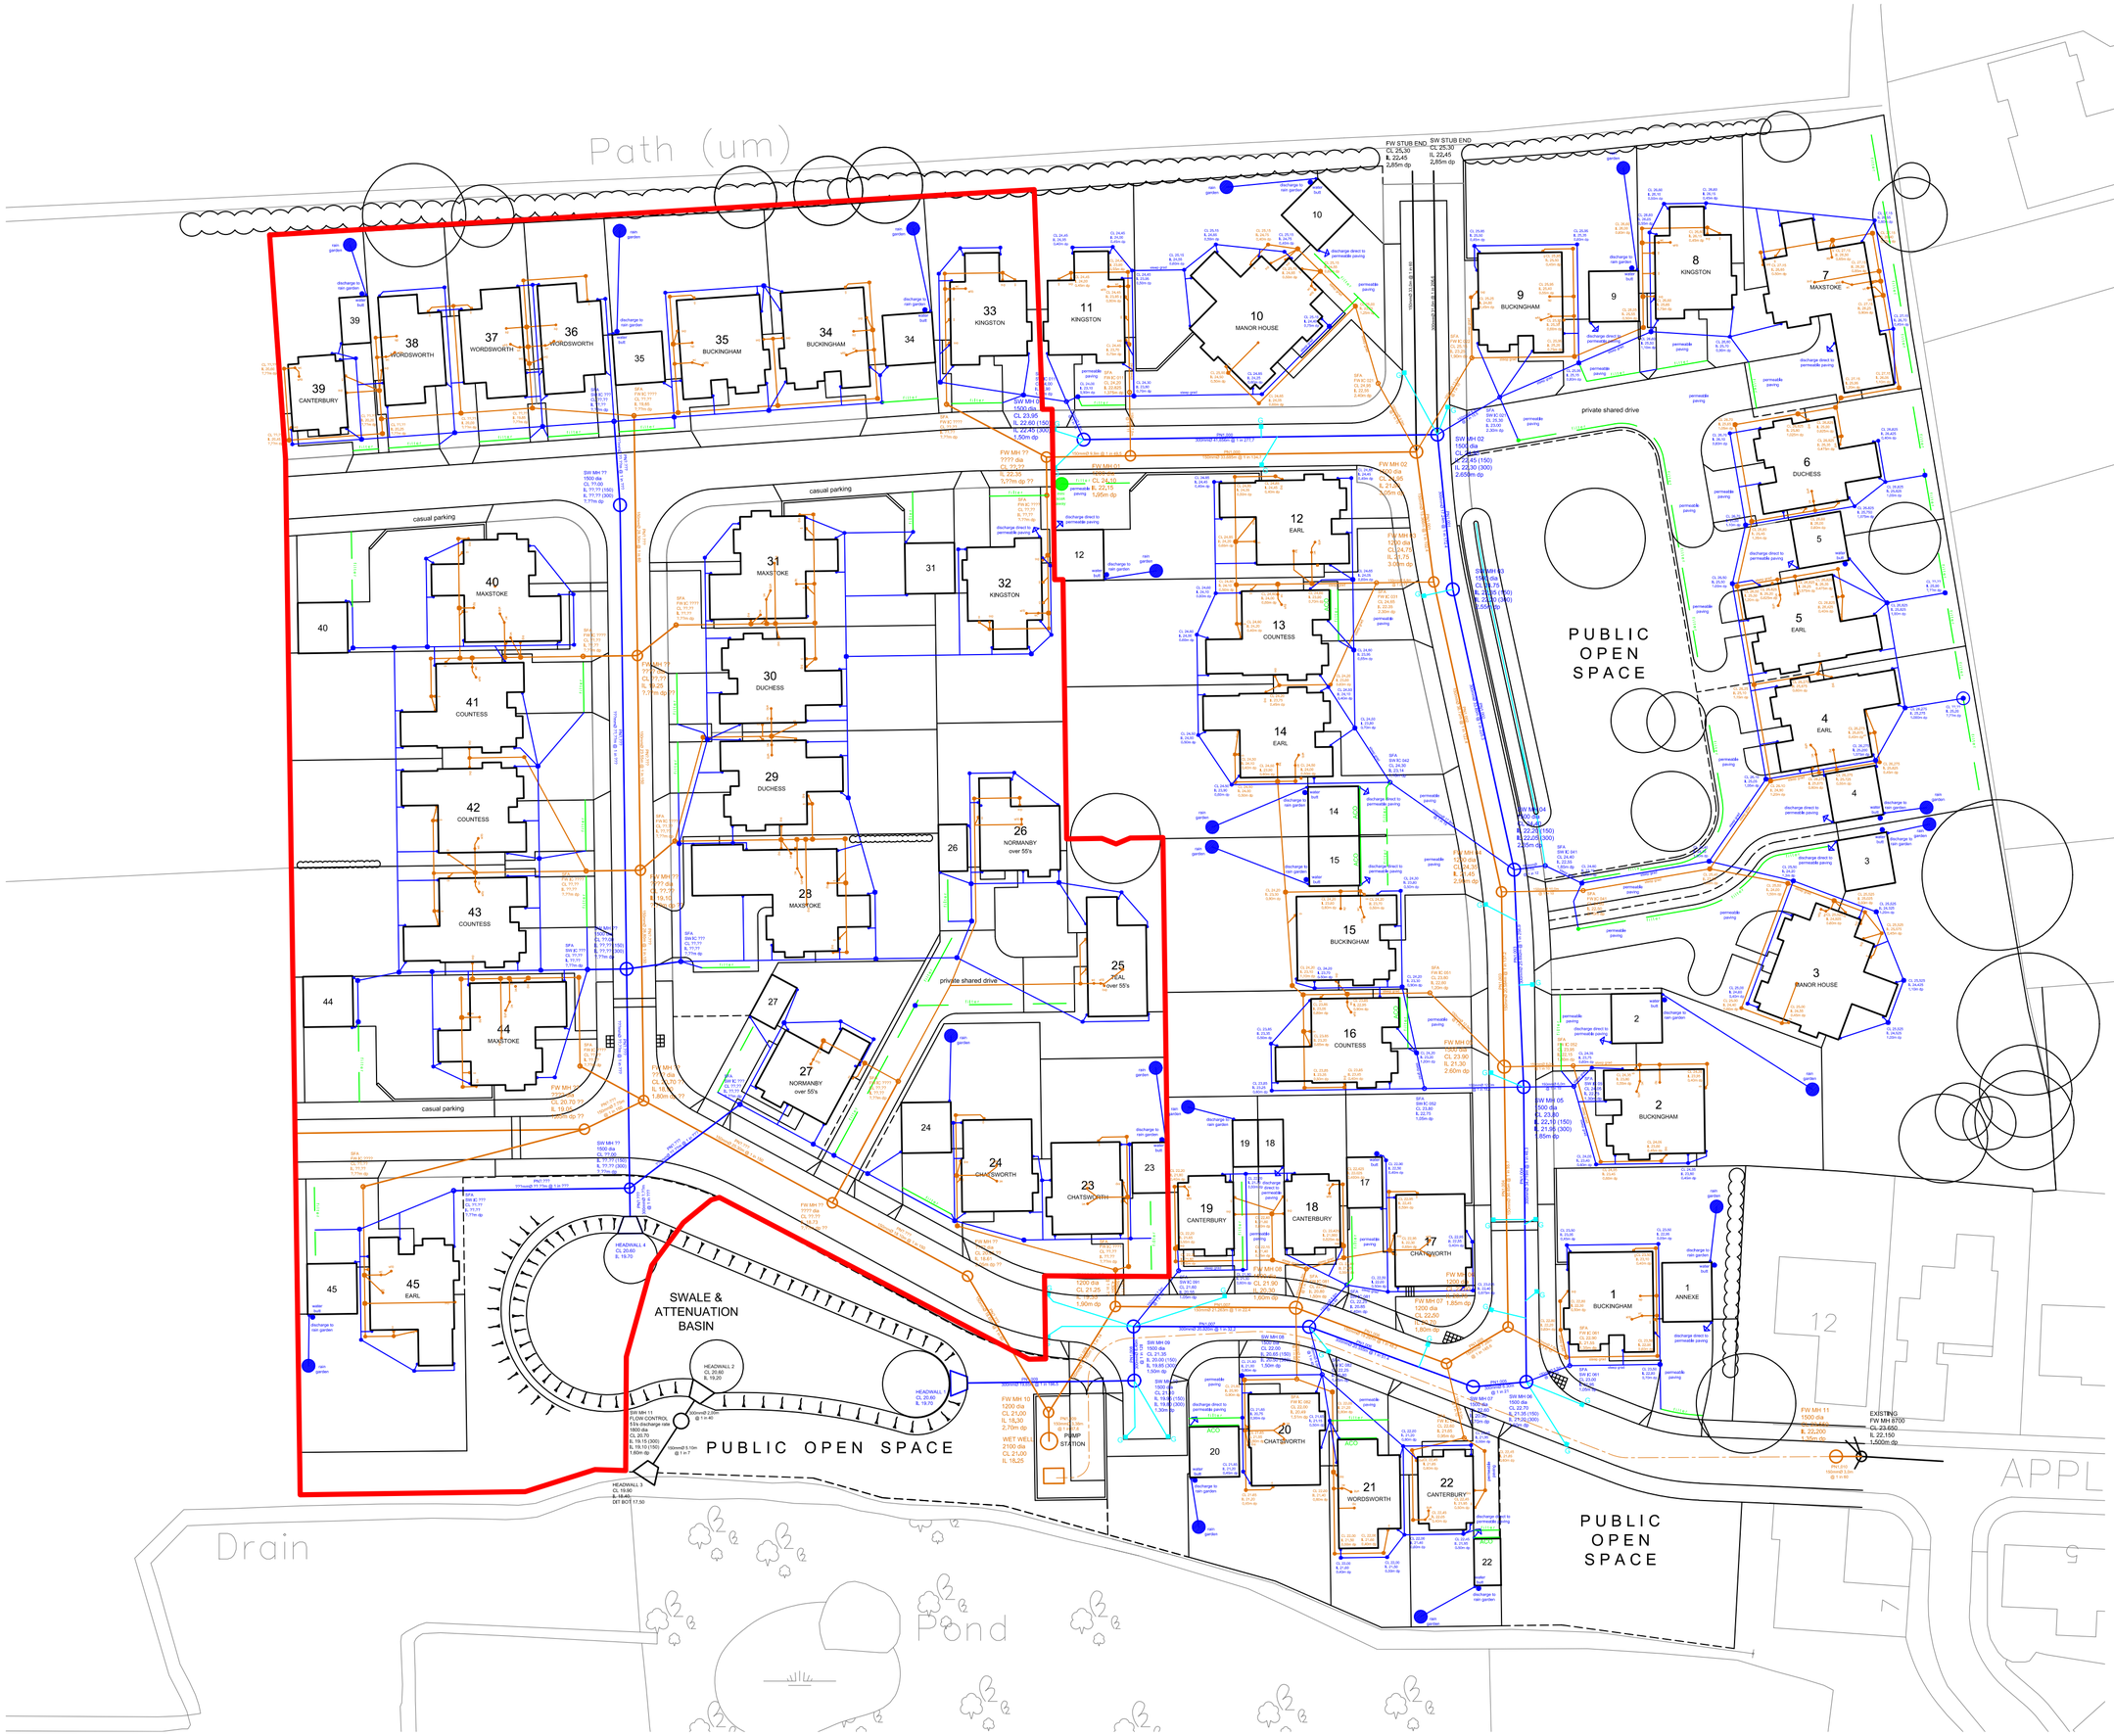

Rev:	Details:	Drawn by:	Date Approved:
A	UPDATED.	MdS	03.12.25

KEIGAR HOMES LTD

KEIGAR LODGE
CANBERRA VIEW
BARTON-UPON-HUMBER
NORTH LINCOLNSHIRE
DN15 5GR

Tel: 01652 631939 **Fax: 01652 631938**

Project Title:

Residential Development
land off APPLEFIELDS
WRAWBY

Drawing Title:

DRAINAGE PLAN

Drawn by:	Date:	Scale:
MdS	18.07.25	1/500@A2

Drawing No:	Revision:
AF / 175 / 217	A