Plot Date:
19/12/2025 18:26:49
File References:

File Name:
S:\New Solar\Design\1700 - Little Crow\Planning\1700-0201-80 Additional Compound Area Location Plan ISS02.dwg

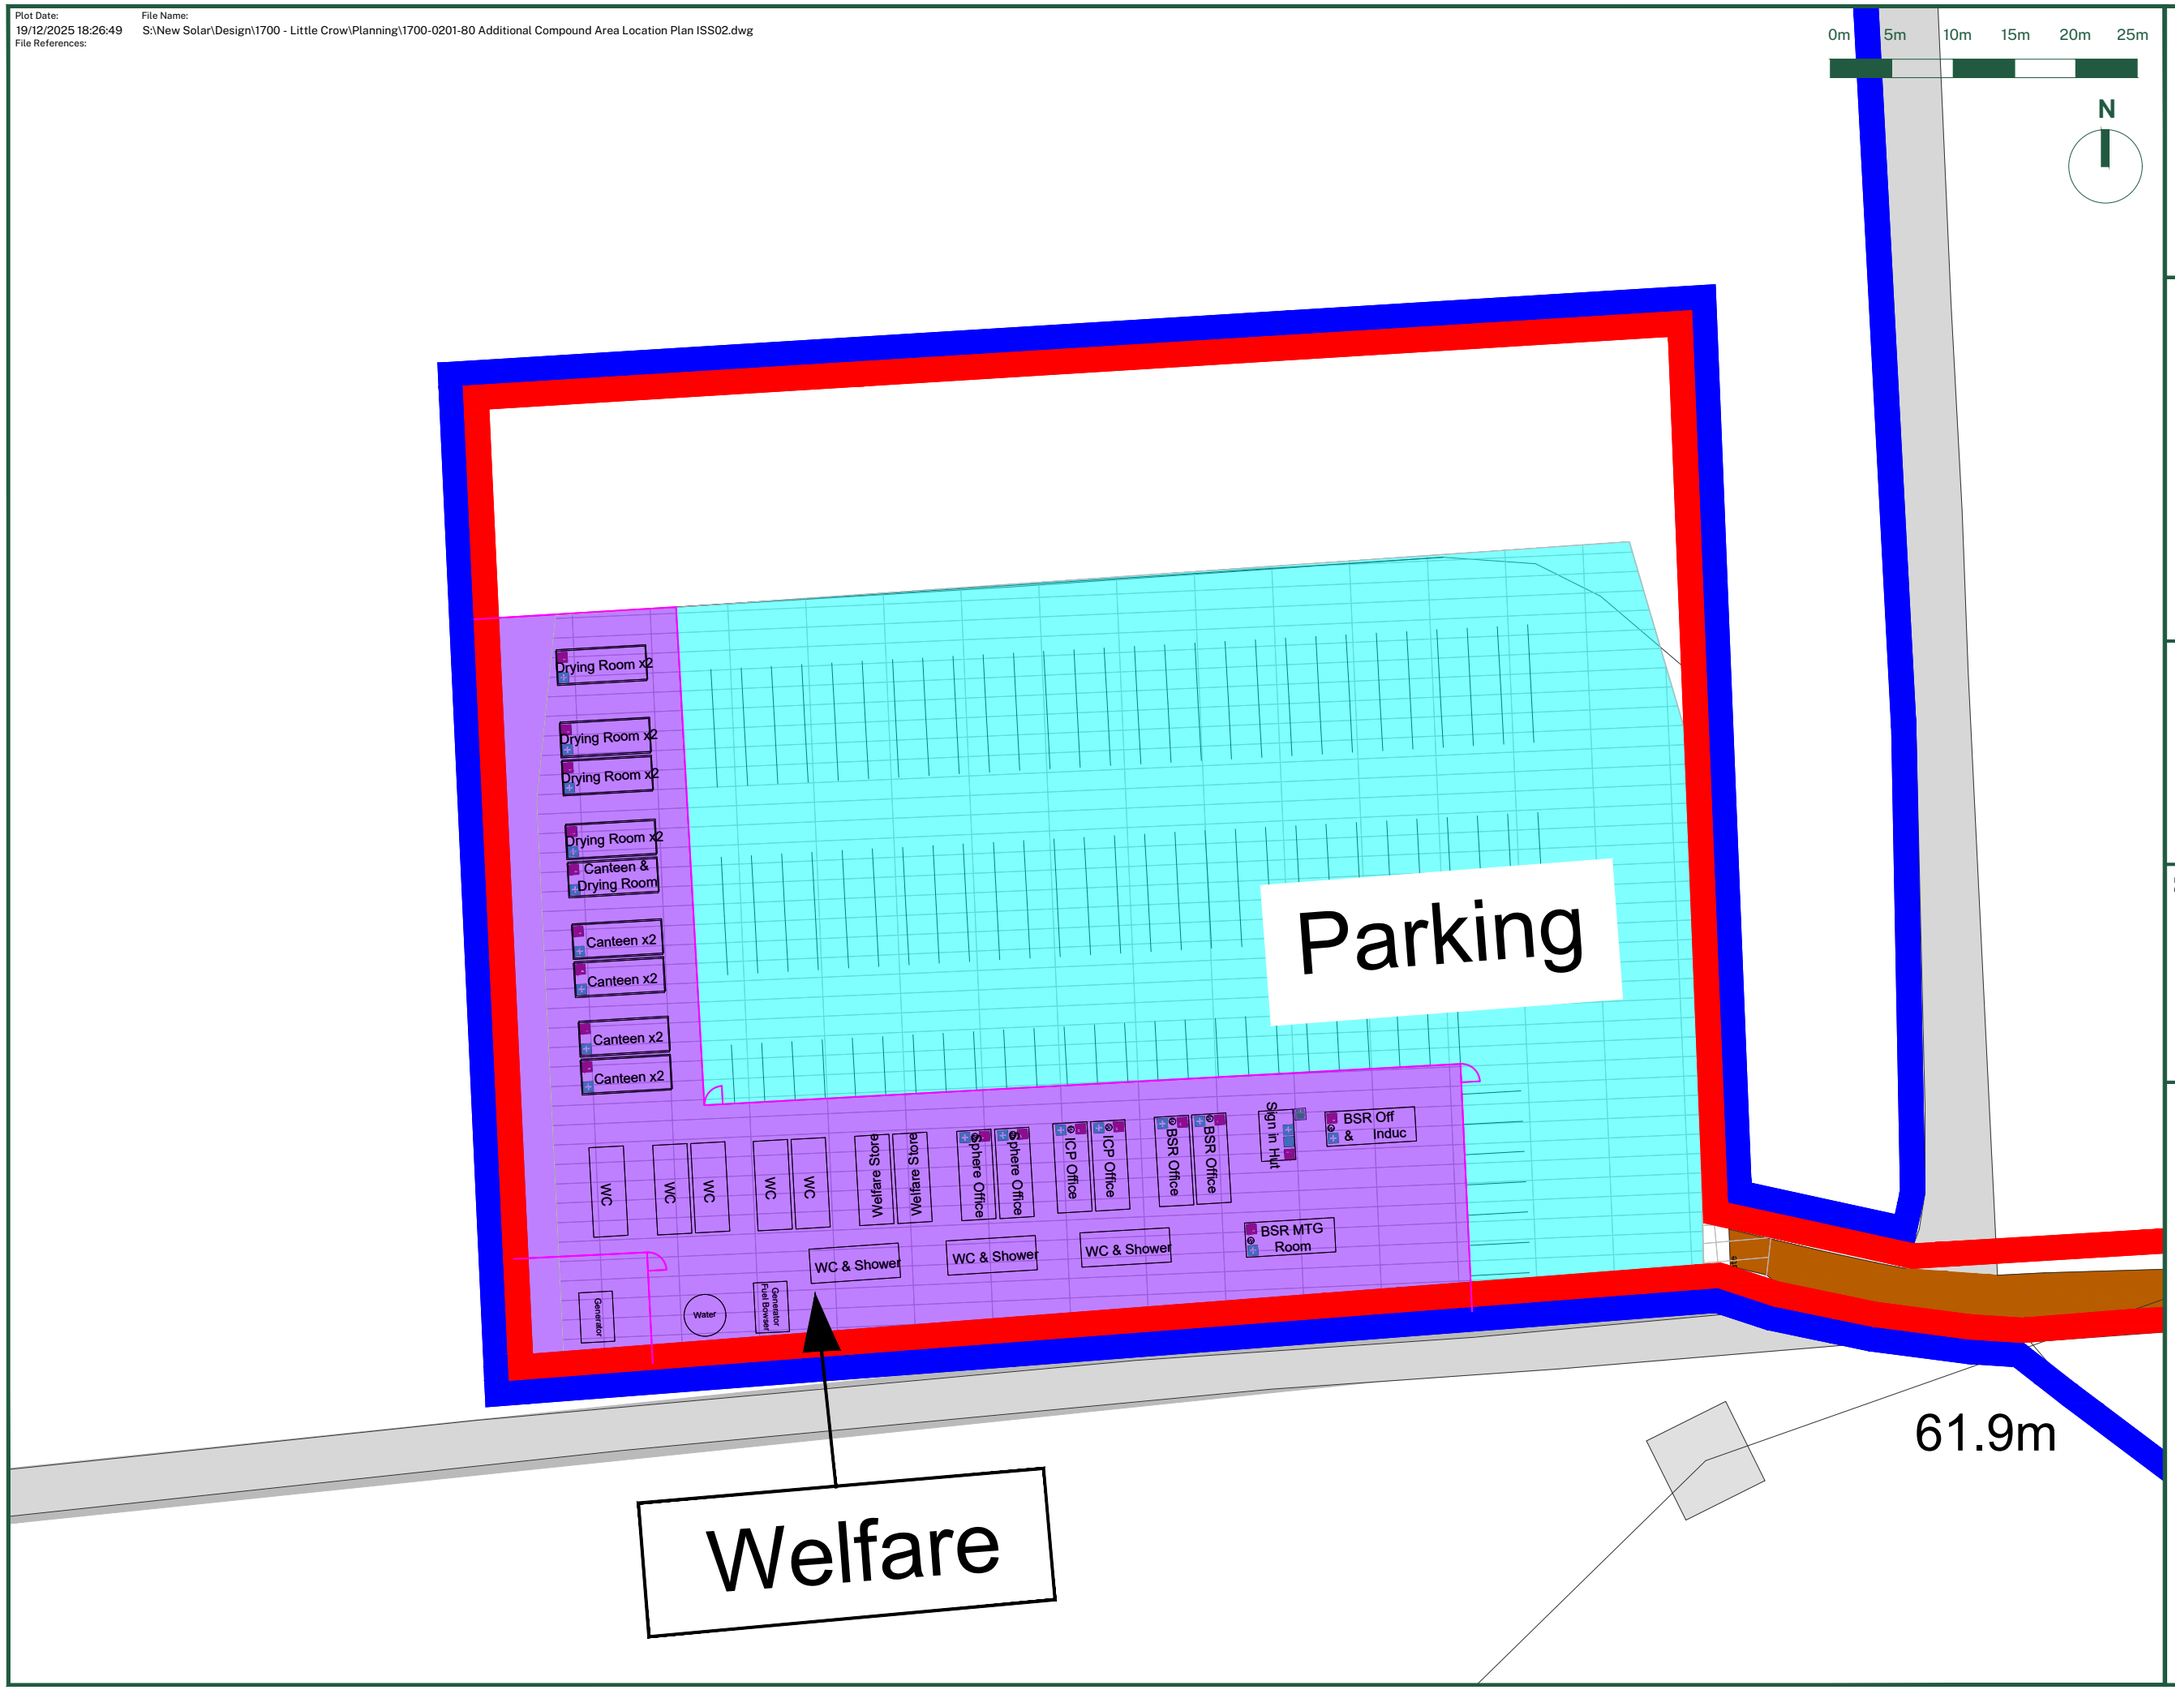

Notes: Unless otherwise stated, this drawing is for information only. Do not scale. Use figured dimensions only. Check all dimensions on site and advise of any discrepancies before commencing work on site.

Digital Transmissions: This data is supplied only as a means to aid you in the production of your work, the data should always be checked against the hard copy of the drawing. Some of the data may have been produced by importing data from external sources, discrepancies may have occurred during this procedure. BSR cannot accept responsibility for any discrepancies within the CAD data file. No third party shall issue BSR data/drawings without the written approval of BSR. BSR check all data for viruses but cannot accept responsibility for any loss incurred by any third party as a result of installing data.

OS License No. :- 100022432

Key:

- Site Boundary
- Land Ownership of the Applicant
- Access
- Pedestrian Barrier
- Pedestrian gate

Rev:	Revision History:	Date:	By:
01	Initial Issue	17/12/25	RL

35 and 35a The Maltings
Lower Charlton Trading Estate,
Shepton Mallet,
Somerset,BA4 5QE
United Kingdom

E:info@britishrenewables.com
T:01458 224900
W:www.britishrenewables.com

British Solar Renewables

Project:
Little Crow

Location:
Broughton,
Brigg
DN20 0BQ

Title:
Indicative Additional Compound Layout

Scale: 1:500 @A3

Issue Notes:
Initial Issue

Drawn By: RL	Issue Date: 19/12/2025
Checked By: MB	Checked Date: 19/12/2025
Approved By: ZB	Approved Date: 22/12/2025

Drawing Number:
1700-0201-81

Drawing Status: Approved

Issue: 01