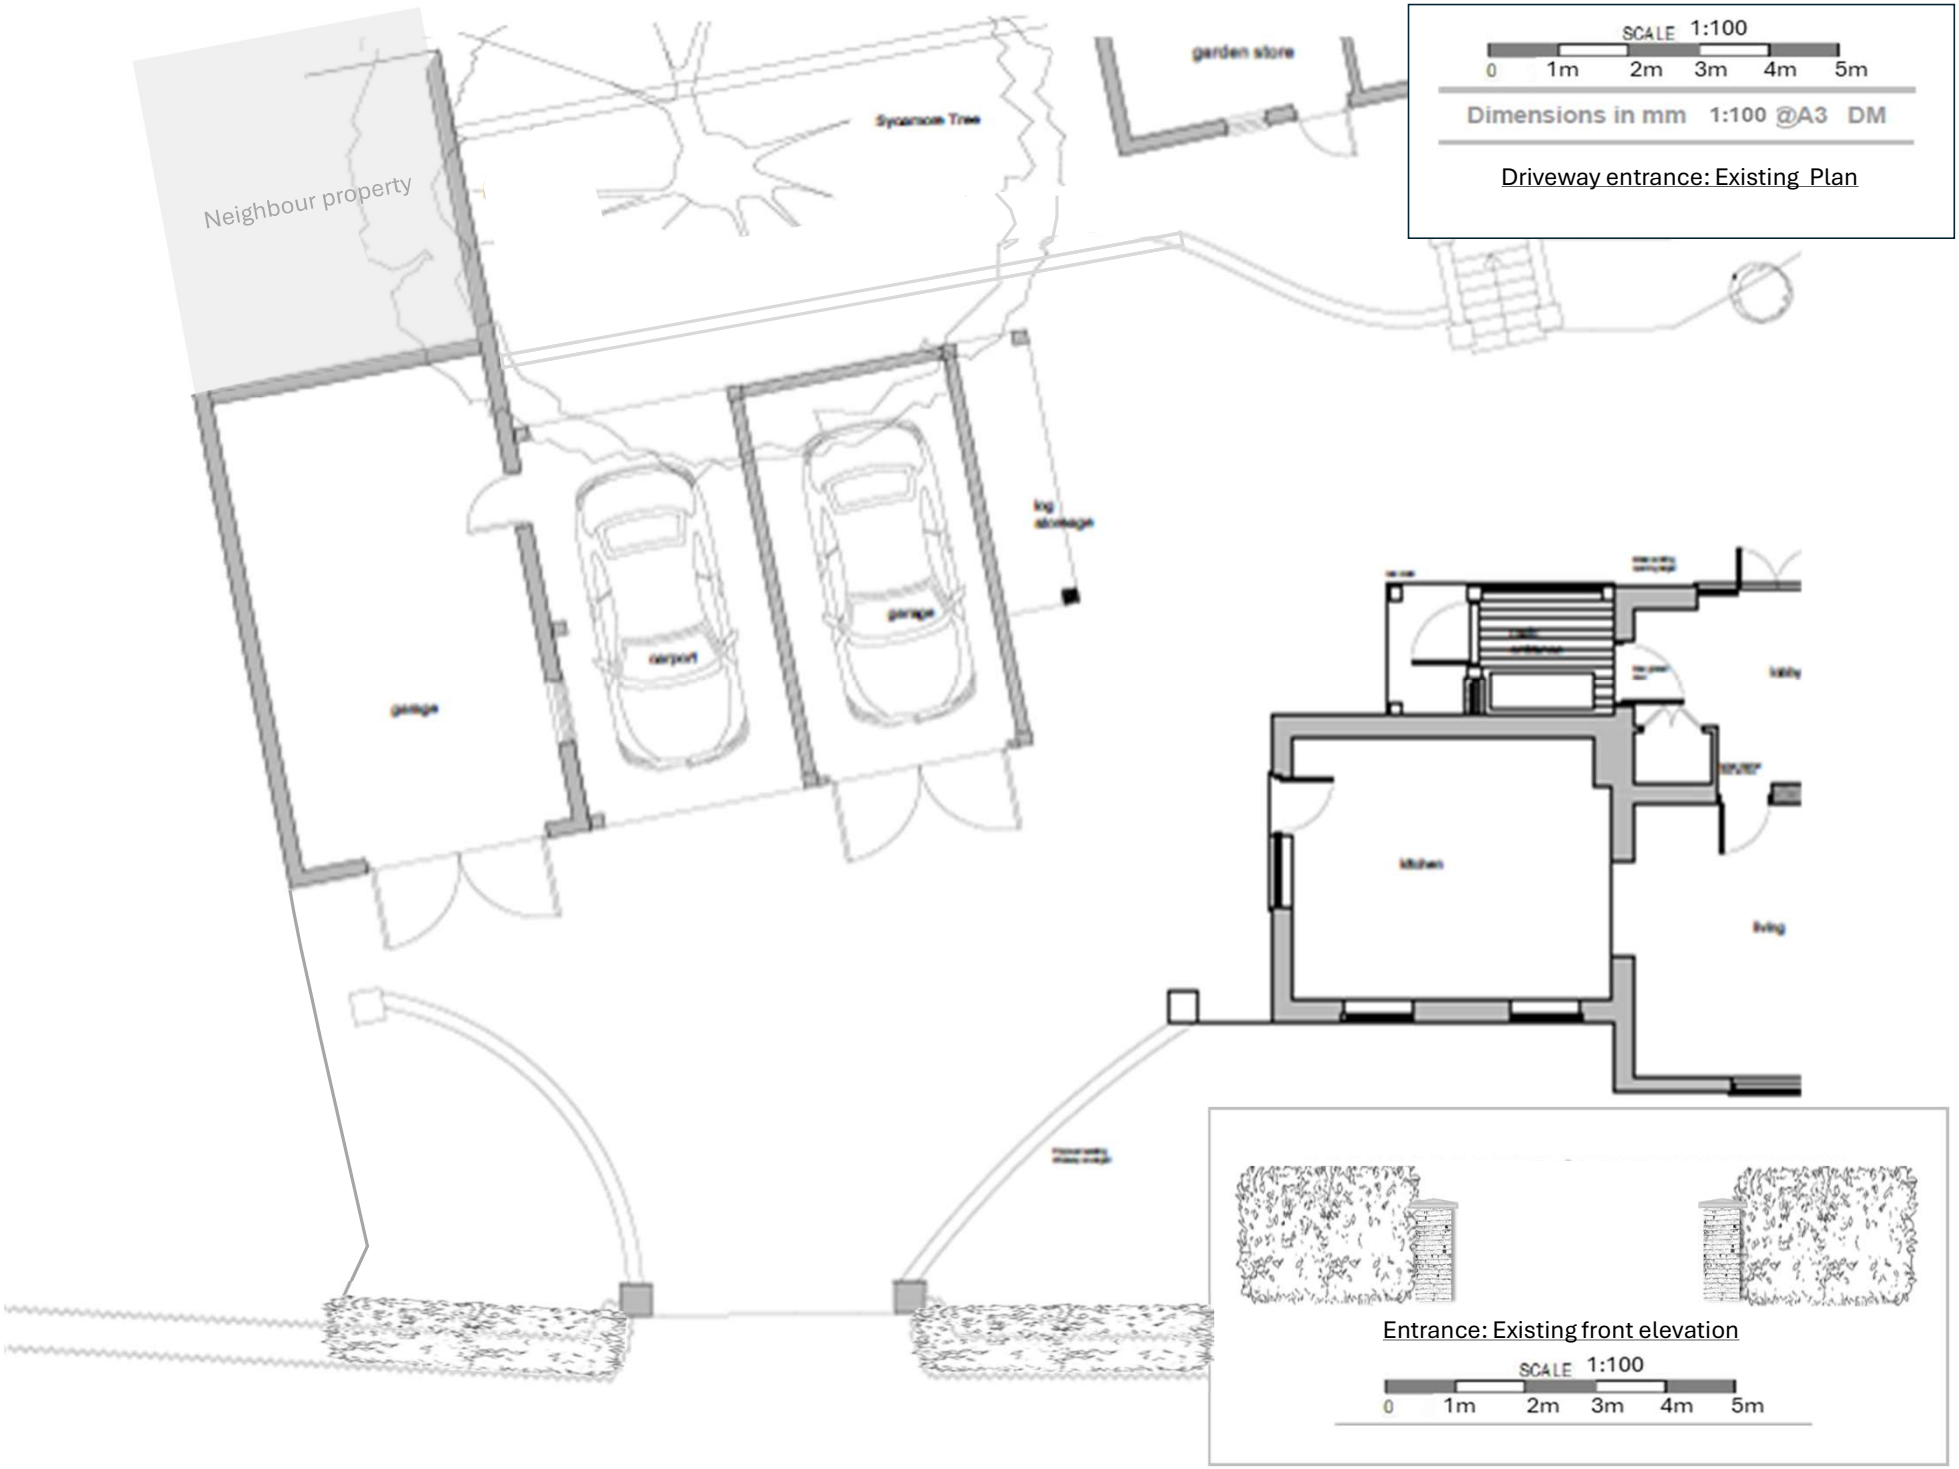
SCALE 1:100
0 1m 2m 3m 4m 5m
Dimensions in mm 1:100 @A3 DM
Driveway entrance: Existing Plan
Neighbour property
garden store
Sycamore Tree
carport
garage
garage
kitchen
Entrance: Existing front elevation
SCALE 1:100
0 1m 2m 3m 4m 5m