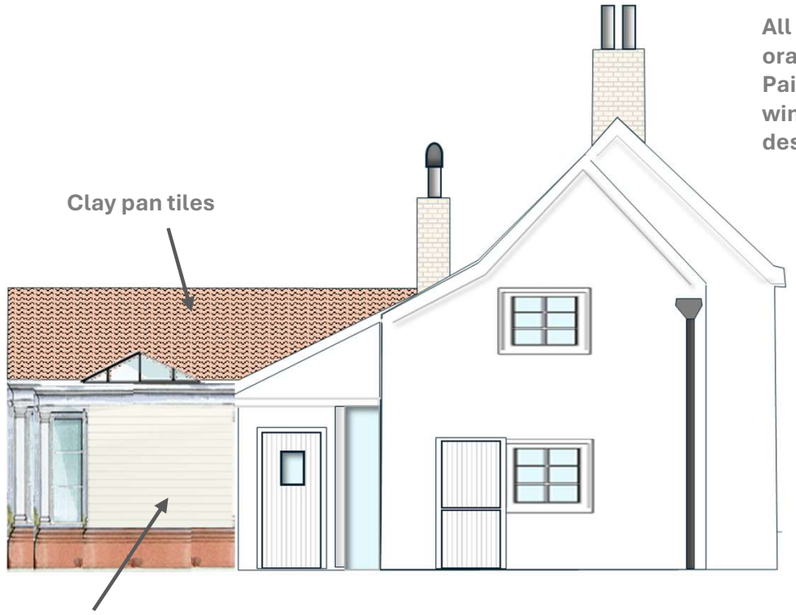

Proposed North Elevation

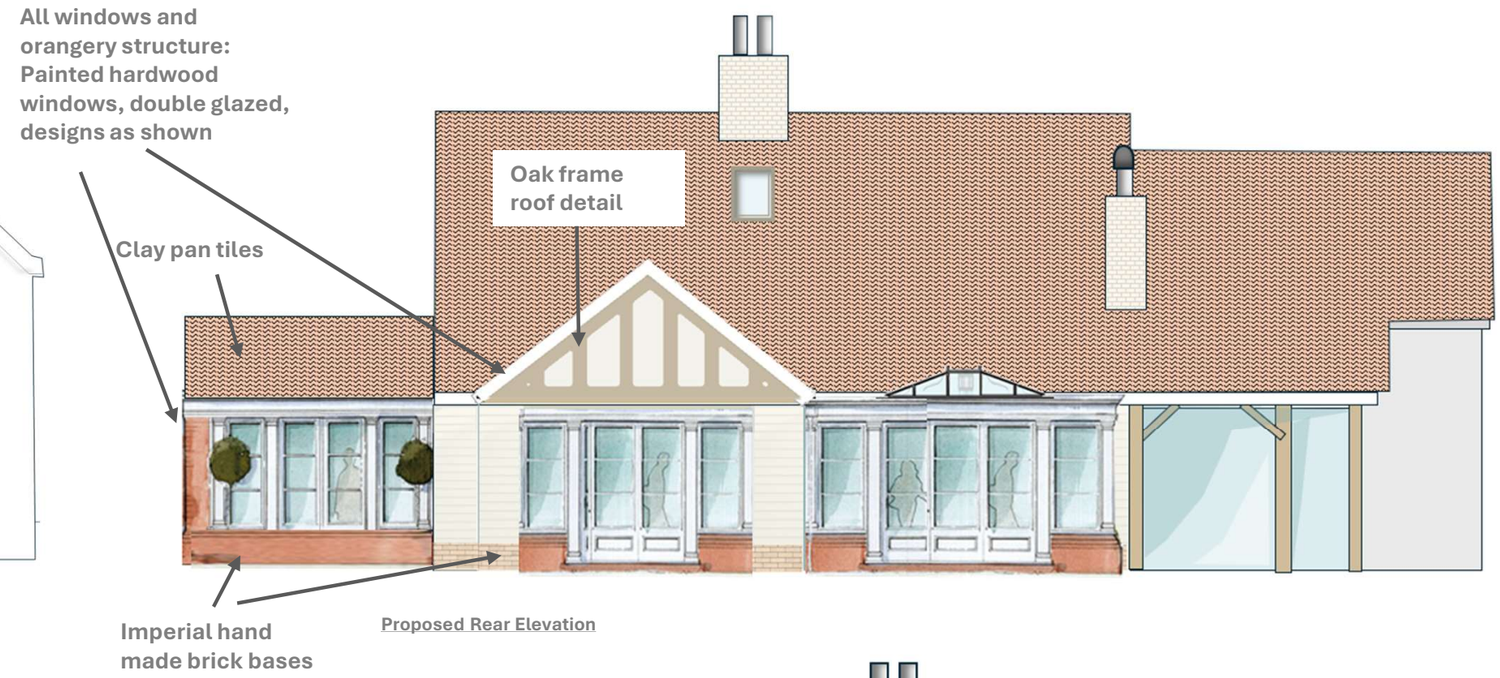

Proposed Rear Elevation

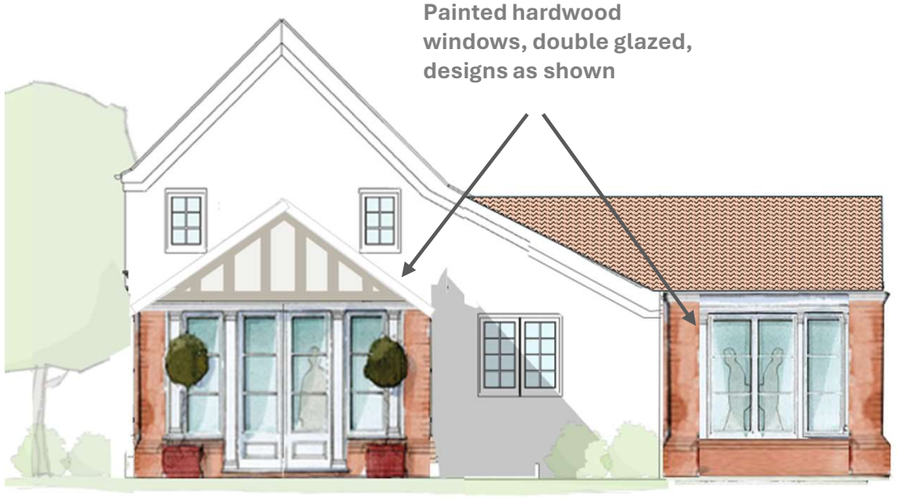

Proposed Front Elevation

SCALE 1:100

0 1m 2m 3m 4m 5m

Dimensions in mm 1:100 @A3 DM