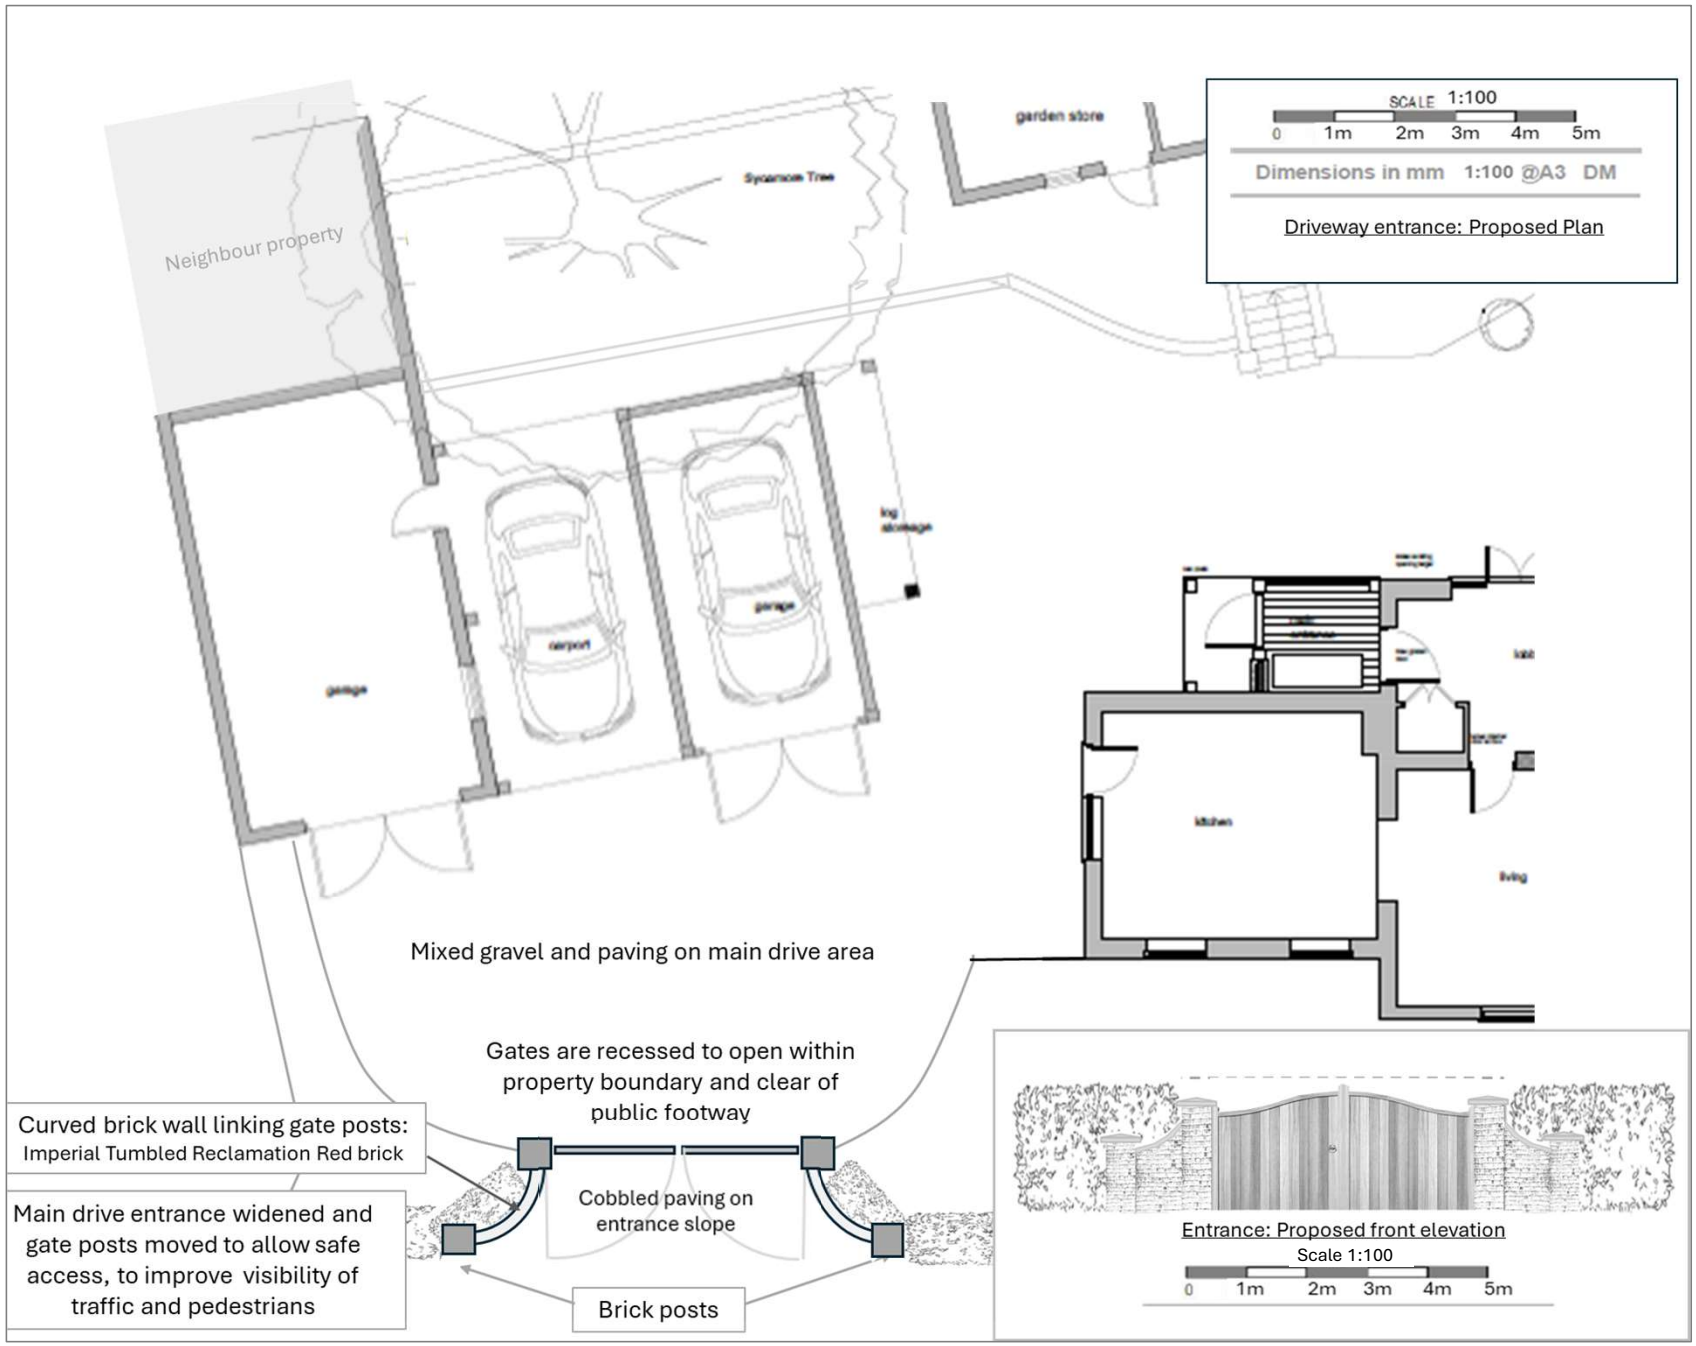
SCALE 1:100
0 1m 2m 3m 4m 5m
Dimensions in mm 1:100 @A3 DM
Driveway entrance: Proposed Plan
Neighbour property
garden store
garage
carport
garage
kitchen
living
Mixed gravel and paving on main drive area
Gates are recessed to open within property boundary and clear of public footway
Curved brick wall linking gate posts: Imperial Tumbled Reclamation Red brick
Main drive entrance widened and gate posts moved to allow safe access, to improve visibility of traffic and pedestrians
Cobbled paving on entrance slope
Brick posts
Entrance: Proposed front elevation
Scale 1:100
0 1m 2m 3m 4m 5m