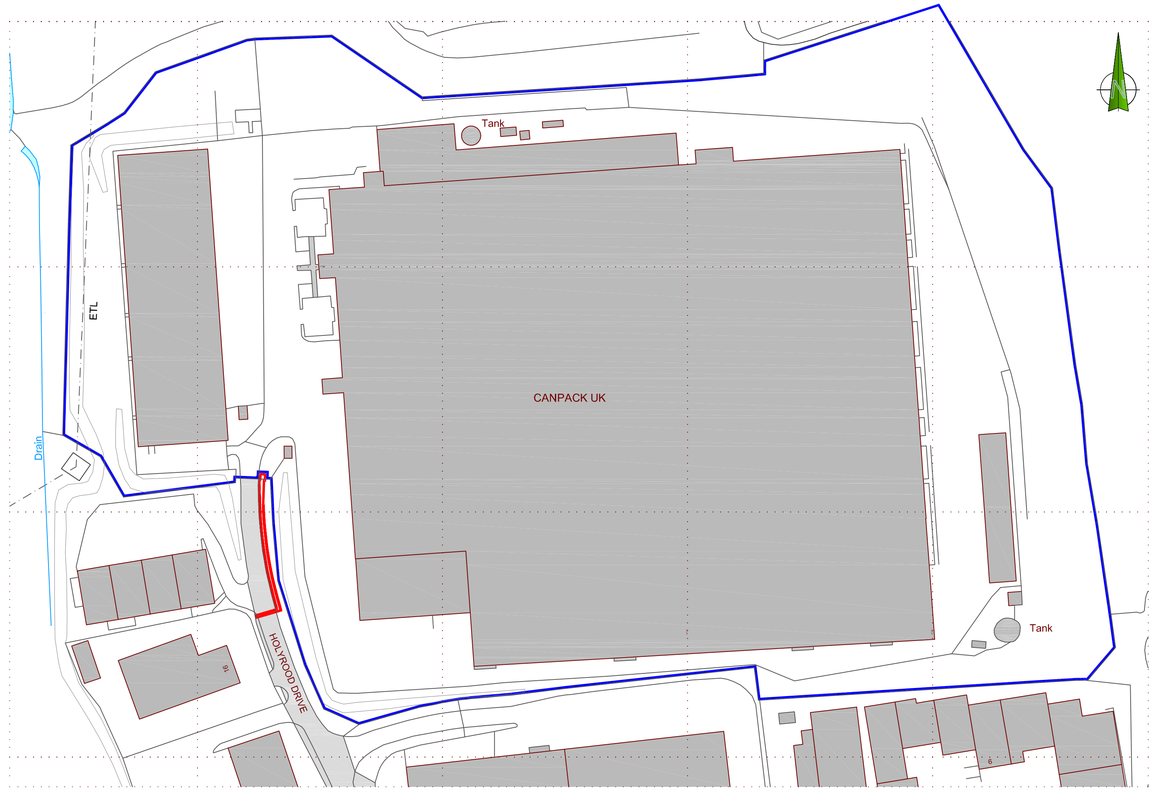

1:1250

25m 0 25m 50m 75m 100m 125m

Ordnance Survey, (c) Crown Copyright 2024. All rights reserved. Licence number 100022432

Location Plan
scale 1:1250

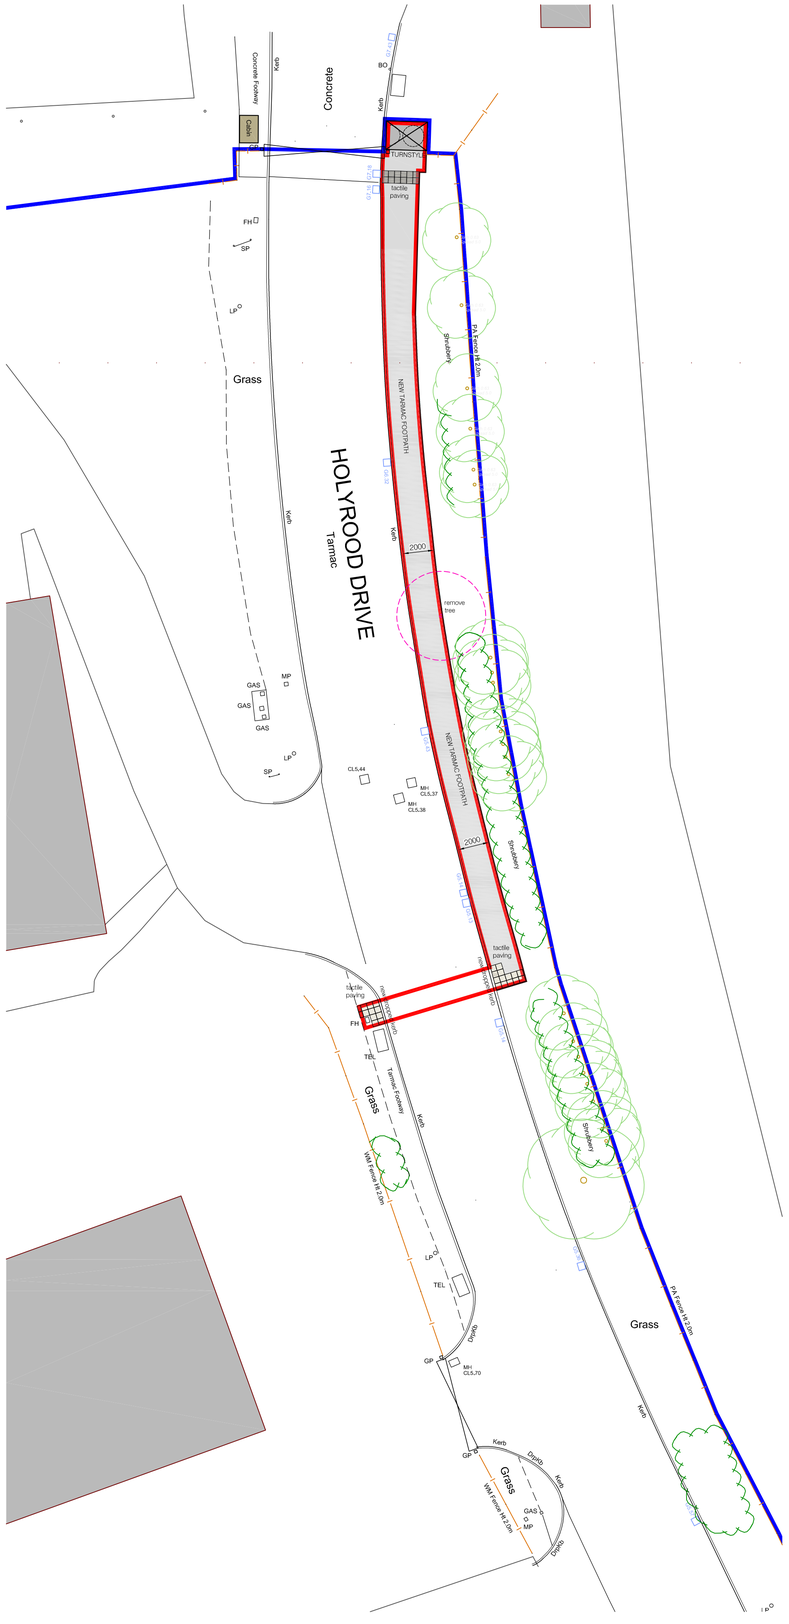

Proposed Site Layout
scale 1:200

NOTES:

paper size A1

All dimensions & details given on this drawing are to be checked and verified on site prior to works being undertaken. Any discrepancies and/or variations to the specifications within these drawings or associated documents are to be notified to keystone**architecture**.

Do not scale from these drawings - If in doubt - ask.

All materials shall be fixed, applied or mixed in accordance with the manufacturers written instructions, recommendations and specifications. Variations to specified materials shall be agreed in writing with keystone**architecture**.

The Contractor shall take into account everything necessary for the proper execution of the works and to the satisfaction of the Local Authority, whether or not indicated on the drawings or in the specification.

This drawing is the copyright of keystone**architecture** and must not be reproduced without written consent. © keystone**architecture** 2025

PLANNING DRAWING ONLY

rev	amendment	date
-	-	-

New Footpath & Turnstyle at CanPack UK Holyrood Drive Scunthorpe	title	Ex. & Pr. Plans	dwg. no.	1964.01
	stage	Planning	drawn	Apr 25
	scale	as noted	drawn by	JCB

keystone**architecture**

architecture
building consultants
energy assessors
project managers

T: 01724 230 122

Britannia House, High Street, Scunthorpe, DN15 6EA

www.keystonetechnical.co.uk
info@keystonetechnical.co.uk