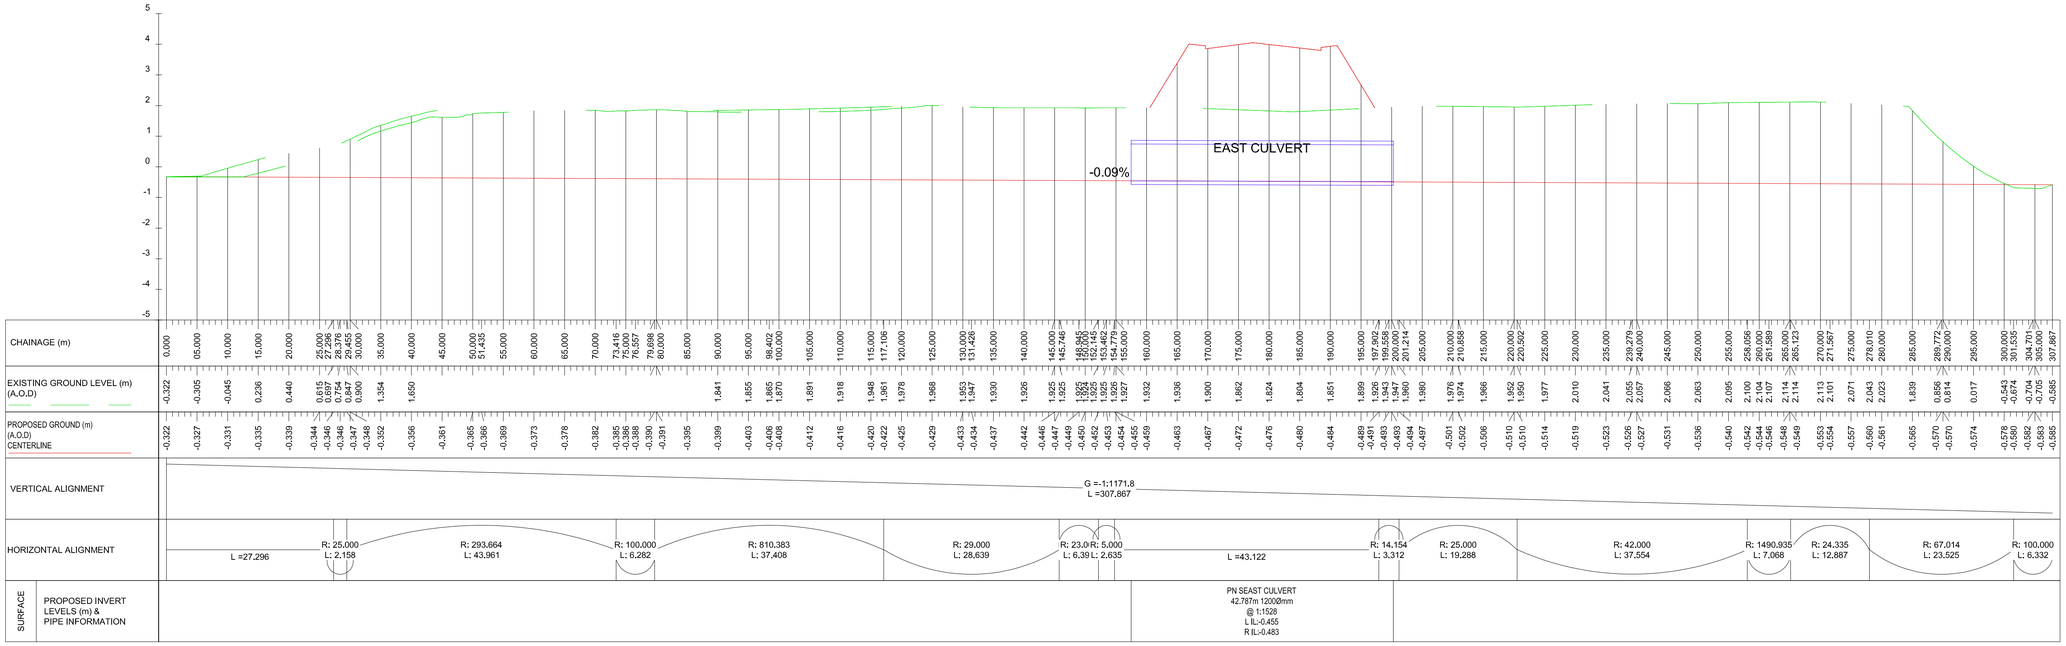

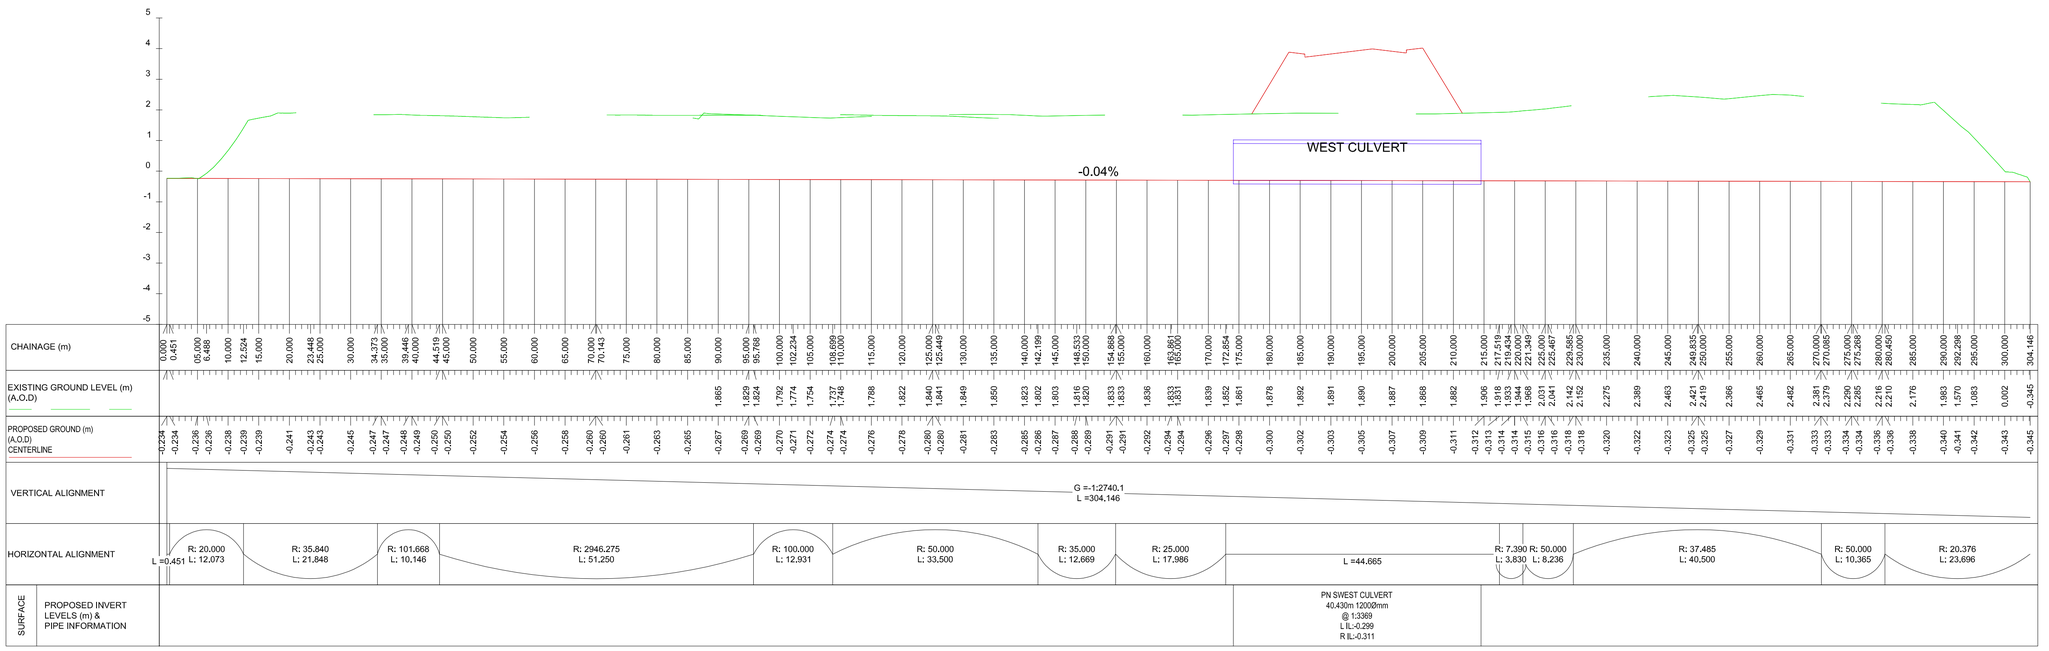

100mm at A1

GENERAL NOTES:

1. THE NOTES ARE INTENDED TO AUGMENT DRAWINGS AND SPECIFICATIONS. WHERE CONFLICT OF REQUIREMENTS EXIST THE ORDER OF PRECEDENCE SHALL BE AS SHOWN IN THE SPECIFICATION. OTHERWISE THE STRICTEST PROVISION SHALL GOVERN.
2. THE DRAWING IS TO BE READ IN CONJUNCTION WITH ALL OTHER RELEVANT ENGINEERS AND ARCHITECTS DRAWINGS.
3. DRAWINGS NOT TO BE SCALED. ALL DIMENSIONS TO BE CHECKED ON SITE BY CONTRACTOR. ANY DISCREPANCIES TO BE NOTIFIED TO THE ENGINEER AND FURTHER INSTRUCTIONS OBTAINED BEFORE WORK IS COMMENCED
4. ALL LEVELS ARE IN METRES AOD (ABOVE ORDNANCE DATUM) UNLESS NOTED OTHERWISE.
5. ALL WORKS TO BE UNDERTAKEN IN COMPLIANCE WITH BS 8000 FOR WORKMANSHIP ON BUILDING SITES.
6. ABBREVIATIONS:
   MH = MANHOLE
   CL = COVER LEVEL
   IL = INVERT LEVEL
   SW = SURFACE WATER
   N1-10/S = SWALE
   N1-10/MH =SURFACE WATER CHAMBERS.
   DS = SURFACE WATER DEMARCATION CHAMBER
   CONC = CONCRETE
   DWG = DRAWING
7. ALL EARTHWORKS SHALL BE UNDERTAKEN IN FULL COMPLIANCE WITH THE SPECIFICATION FOR HIGHWAYS WORKS MCW SERIES 600.
8. THE CONTRACTOR MUST ENSURE THAT THE WHOLE WORKS COMPLY BOTH WITH THE SPECIFICATION AND THE DRAWINGS WHICH ARE SUBJECT TO APPROVAL BY THE RELEVANT AUTHORITIES.
9. IF ANY DISCREPANCIES EXIST BETWEEN THE SPECIFICATION AND THE DRAWINGS, THE ENGINEER SHALL BE NOTIFIED IMMEDIATELY.
10. THE CONTRACTOR SHALL NOTIFY THE APPROPRIATE AUTHORITY PRIOR TO COMMENCEMENT OF EACH STAGE OF THE WORK FOR THEIR REPRESENTATIVE TO CARRY OUT INSPECTION TO ENSURE COMPLIANCE WITH THEIR SPECIFICATION AND APPROVED DETAILS. IF ANY SUCH REQUESTS OR INSTRUCTIONS CAUSE CONFLICT WITH THE SPECIFICATION THE CONTRACTOR SHALL IMMEDIATELY NOTIFY THE ENGINEER.

C01	FOR CONSTRUCTION	20,05,24	GDV	BH	BH
P01	FIRST ISSUE	30,09,22	JP	JAG	JAG
Rev	Description	Date	By	Chk	App

Alan Wood & Partners

York Office
Omega 2
Monks Cross Drive
York
YO32 9GZ

T. 01904 611594
www.alanwood.co.uk

Consulting Civil & Structural Engineers
Project Managers
Building Surveyors

Hull T. 01482 442138
Lincoln T. 01522 300210
London T. 02071 860761
Scarborough T. 01723 865484
Sheffield T. 01142 440077
Leeds T. 01135 311098

Project: LINCOLNSHIRE LAKES, SCUNTHORPE M181/B1450 HIGHWAY WORKS

Client: NORTH LINCOLNSHIRE COUNCIL

Drawing: M181 JUNCTION - DIVERSION OF EXISTING DITCHES LONGSECTIONS

Role: CIVIL ENGINEER

Drawing Status: FOR CONSTRUCTION

Job. no. 47603 | Scale@ A1: 1:500 | Rev. C01

Project	Originator	Volume	Level	Type	Role	Number
M181	AWP	01	05	DR	D	0031