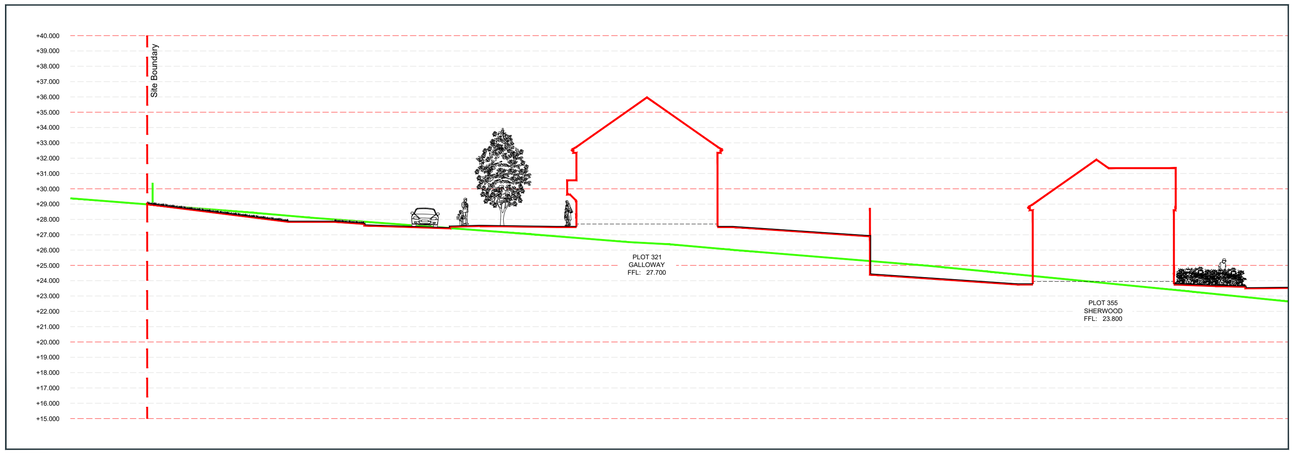

SITE SECTION 1 (1:200)

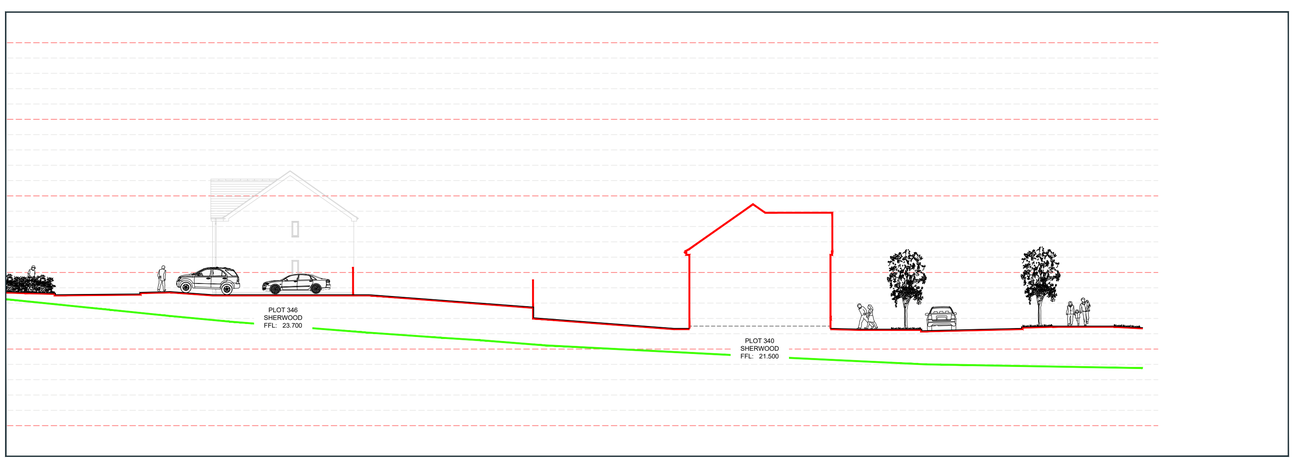

SITE SECTION 1 CONTINUED (1:200)

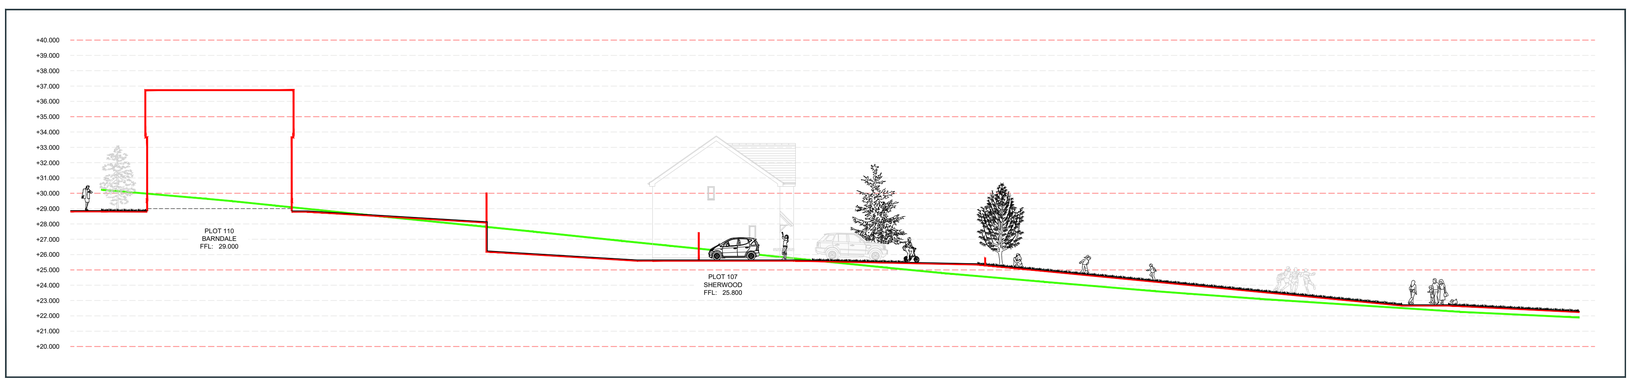

SITE SECTION 2 (1:200)

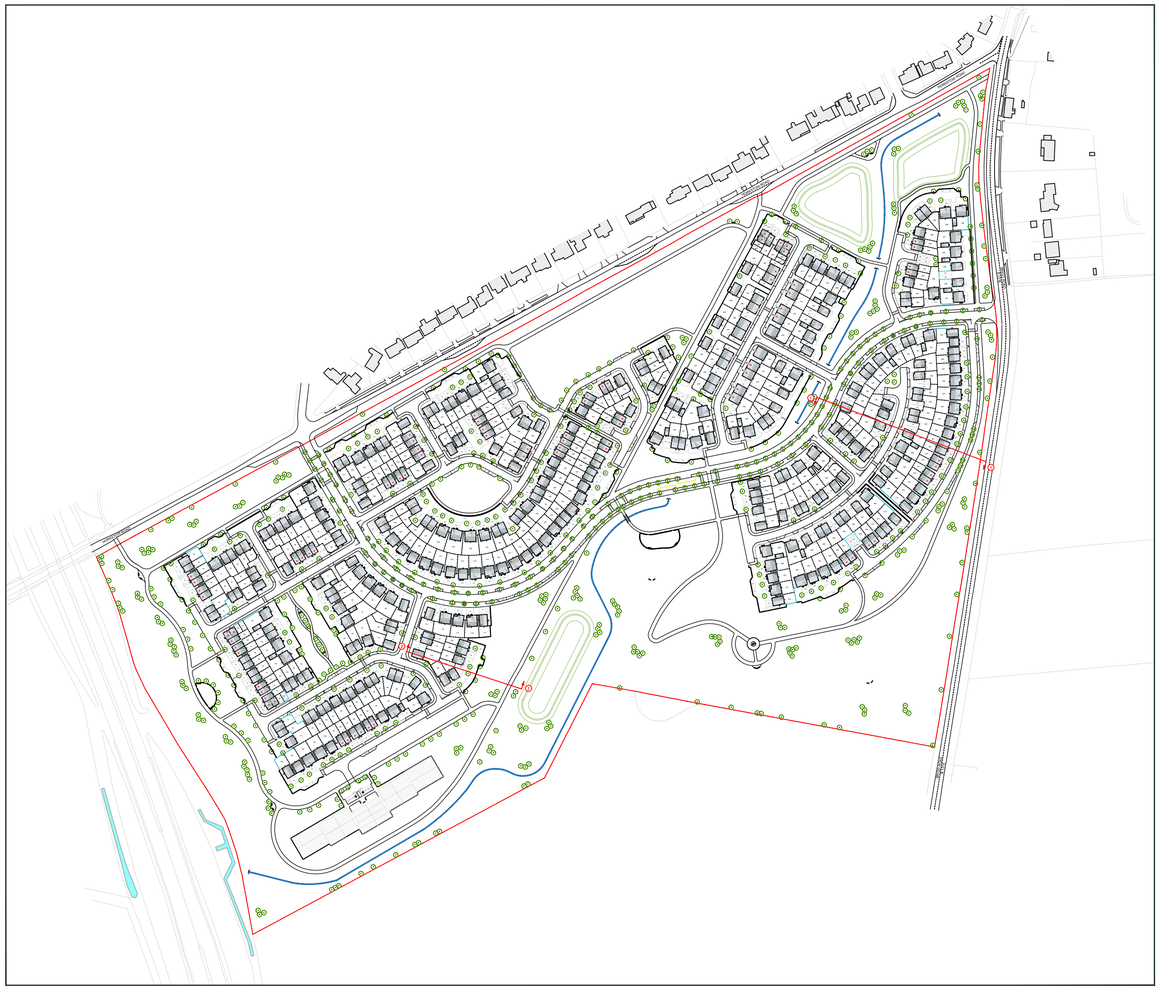

SITE LAYOUT (NOT TO SCALE)

DRAWING KEY

EXISTING GROUND LEVEL

PROPOSED GROUND LEVEL

NORTH

1:200 SCALE

5m 25m

Do not scale off this drawing - Only figured dimensions to be taken from this drawing. Drawings based on Ordnance Survey and/or existing record drawings - Design and Drawing content subject to Site Survey, Structural Survey, Site Investigations, Planning and Statutory Requirements and Approvals.
Authorised reproduction from Ordnance Survey Map with permission of the Controller of Her Majesty's Stationery Office. Crown Copyright reserved.

Rev	Date	Description	Drawn	Check

jrp Architecture Planning Urban Design Landscape

CLIENT:
PERSIMMON (YORKSHIRE)

PROJECT:
BARTON-UPON-HUMBER

DRAWING:
SITE SECTIONS
RESERVED MATTERS

DRAWING NUMBER:
25 5794 05

SCALE @ A1:
ELEVATIONS 1:200

DRAWN:	DATE:
LH	FEB '26
CHECKED:	DATE:
VS	FEB '26

JRP Associates
14 Mariner Court,
Calder Park, Wakefield, WF4 3FL
T 01924 383322
E info@jrpassoc.co.uk
W jrpassoc.co.uk

05 / SITE SECTIONS - RESERVED MATTERS