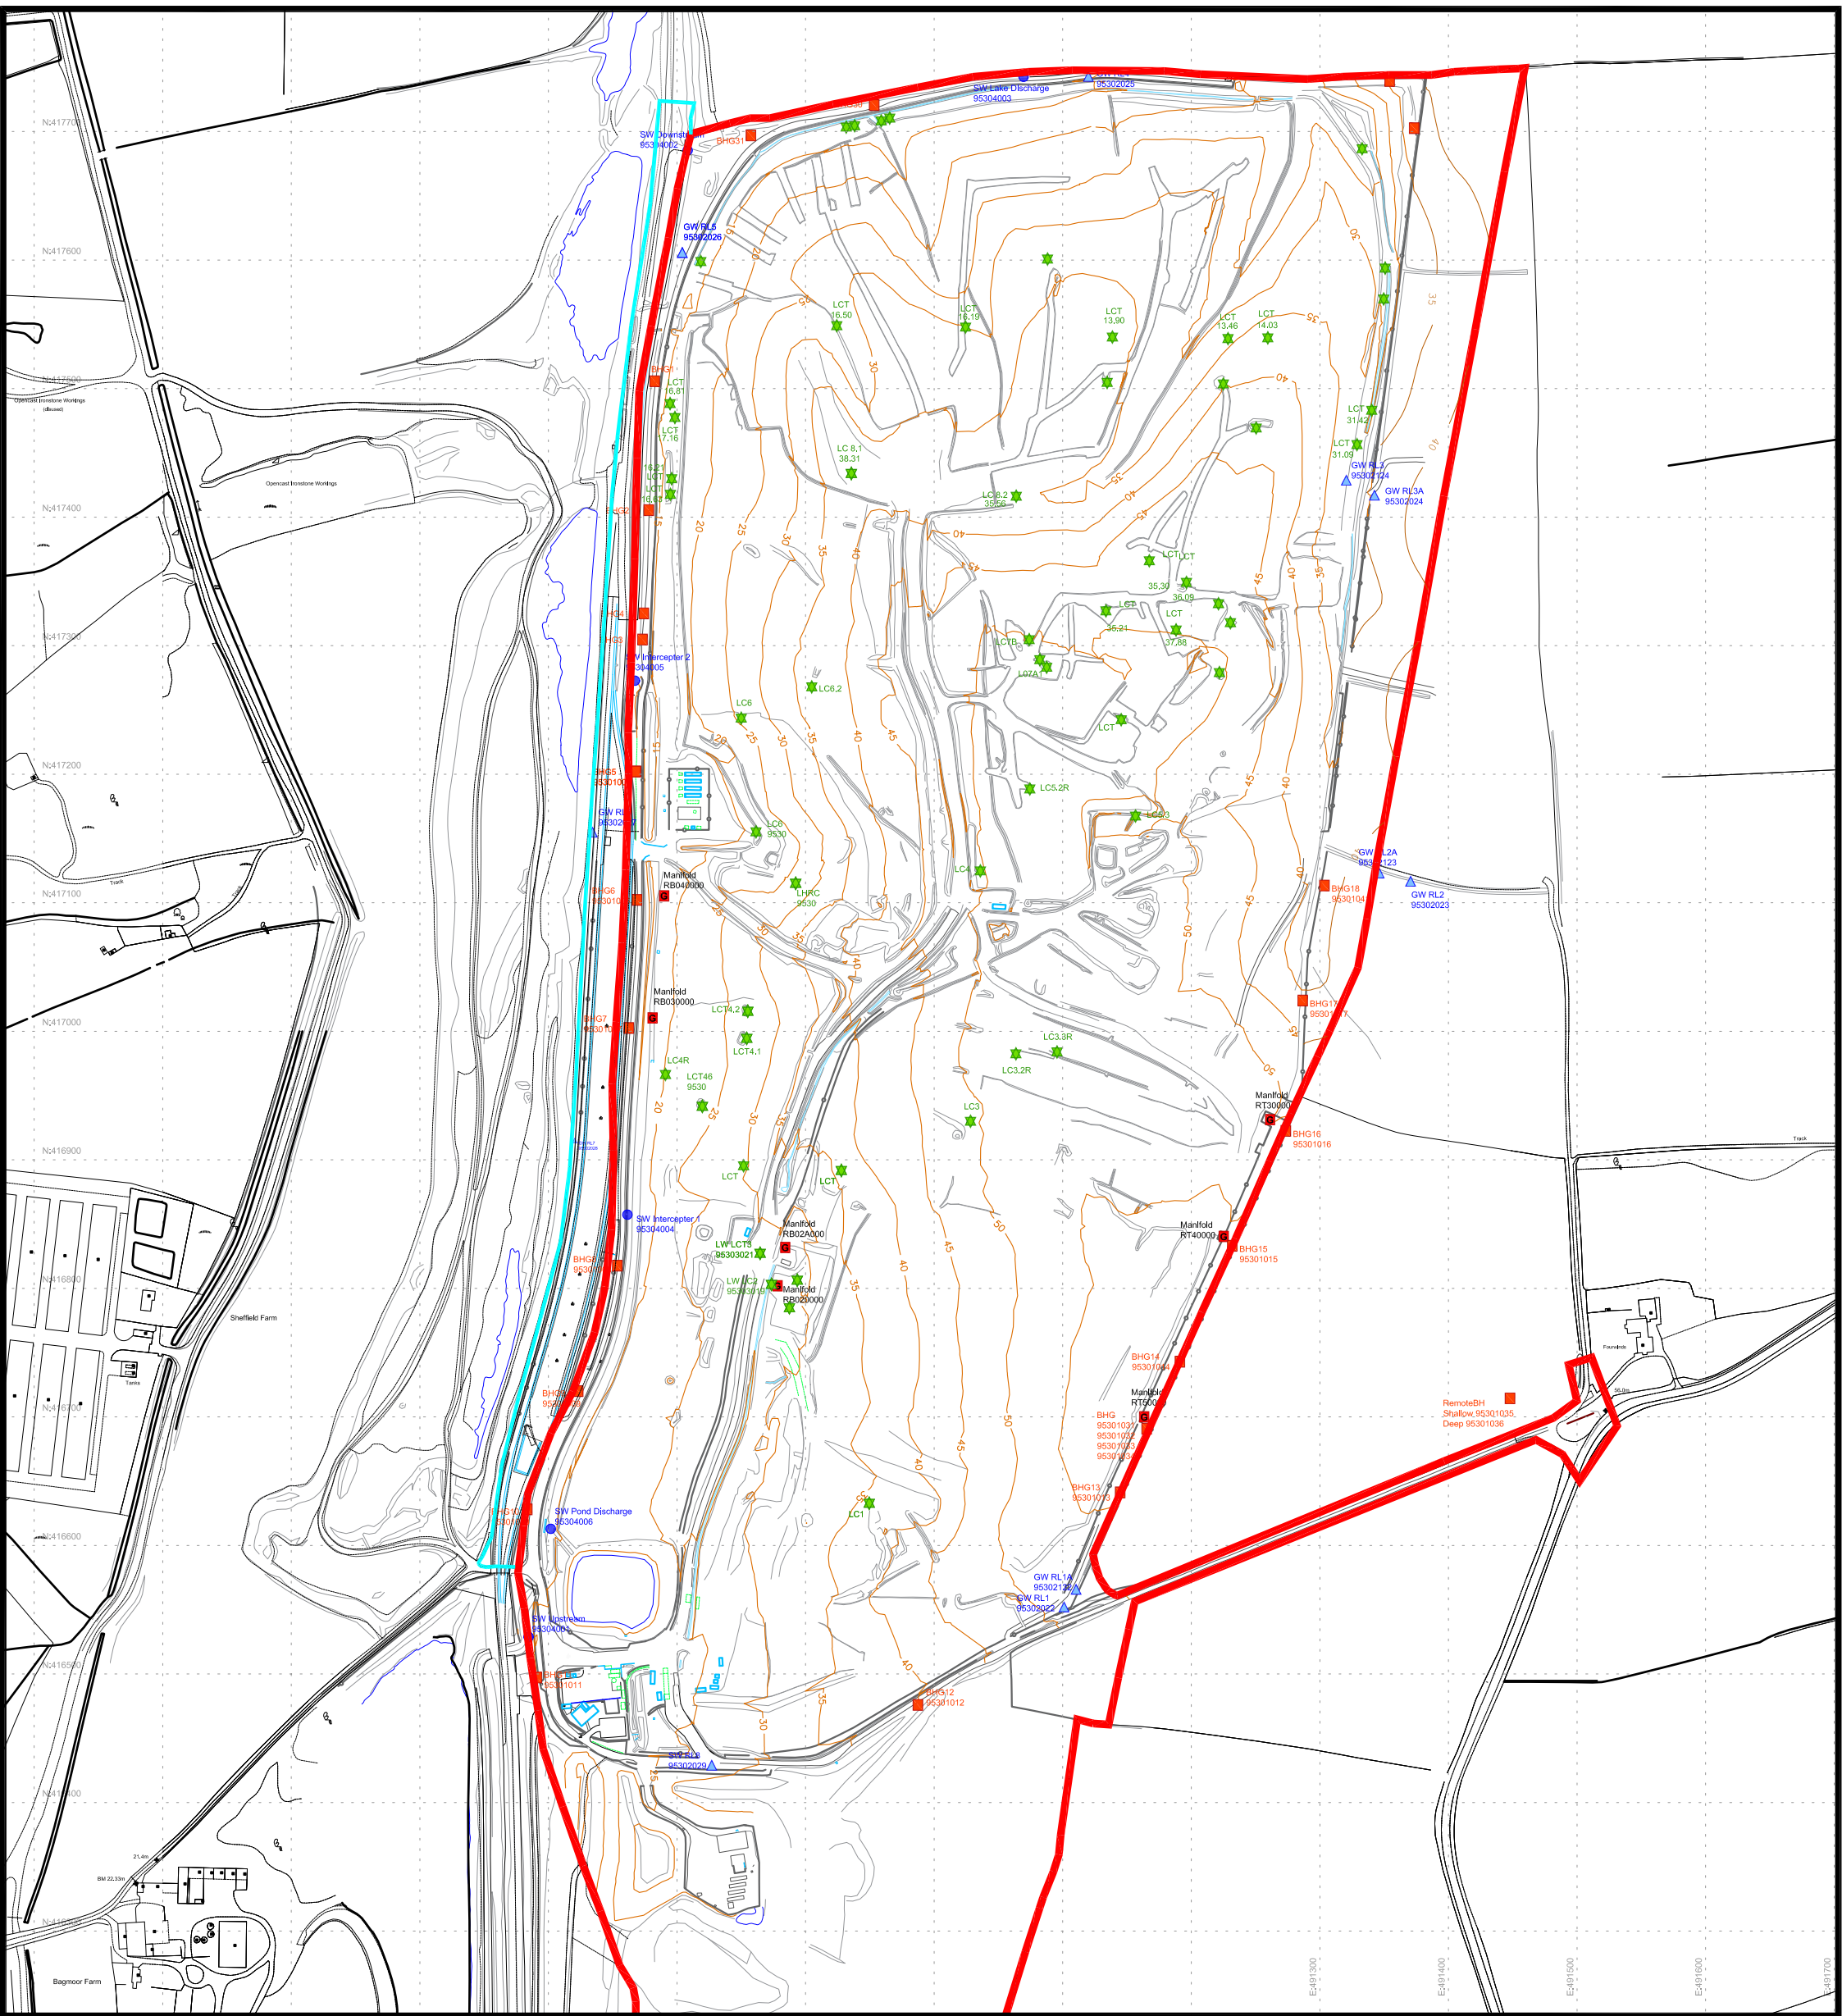

Legend

Planning Permission Boundary

Area outside Planning Application Boundary and under the control of Biffa Waste Services ltd

0 150 300 Metres

N

Gas Monitoring Borehole

Gas Infrastructure

Groundwater Monitoring Borehole

Survey Station

Gas and Groundwater Borehole

Leachate Monitoring Point

Surface Water Monitoring Point

Noise Monitoring Point

Dust Monitoring Point

Asbestos Monitoring Point

Reproduced from Superplan Data ® (scale-free) by permission of Ordnance Survey ® on behalf of The Controller of Her Majesty's Stationery Office. © Crown copyright 2006 all rights reserved. Licence number 100036438.

REV.	DATE	DRAWN	DESCRIPTION

THIS INFORMATION IS CONFIDENTIAL AND THE PROPERTY OF BIFFA WASTE SERVICES LTD. AND IS RELEASED ON CONDITION THAT NONE OF THE INFORMATION SHALL BE DISCLOSED TO ANY THIRD PARTY OR REPRODUCED IN WHOLE OR PART WITHOUT THE PRIOR CONSENT IN WRITING OF BIFFA WASTE SERVICES LTD.

Biffa

Biffa Waste Services Ltd
Poplars Landfill site
Lichfield Road
Cannock
Staffordshire
WS11 8NQ
Tel: 01543 577890
Mob: 07834092155
email: michelle.saunders@biffa.co.uk

PROJECT	Planning
LOCATION	Roxby Landfill
DRAWING TITLE	Existing Site Plan
DRAWING No.	R03
COMPUTER REF.	R2036100
DRAWN	
DATE	May 25
SCALE(S)	1:5000