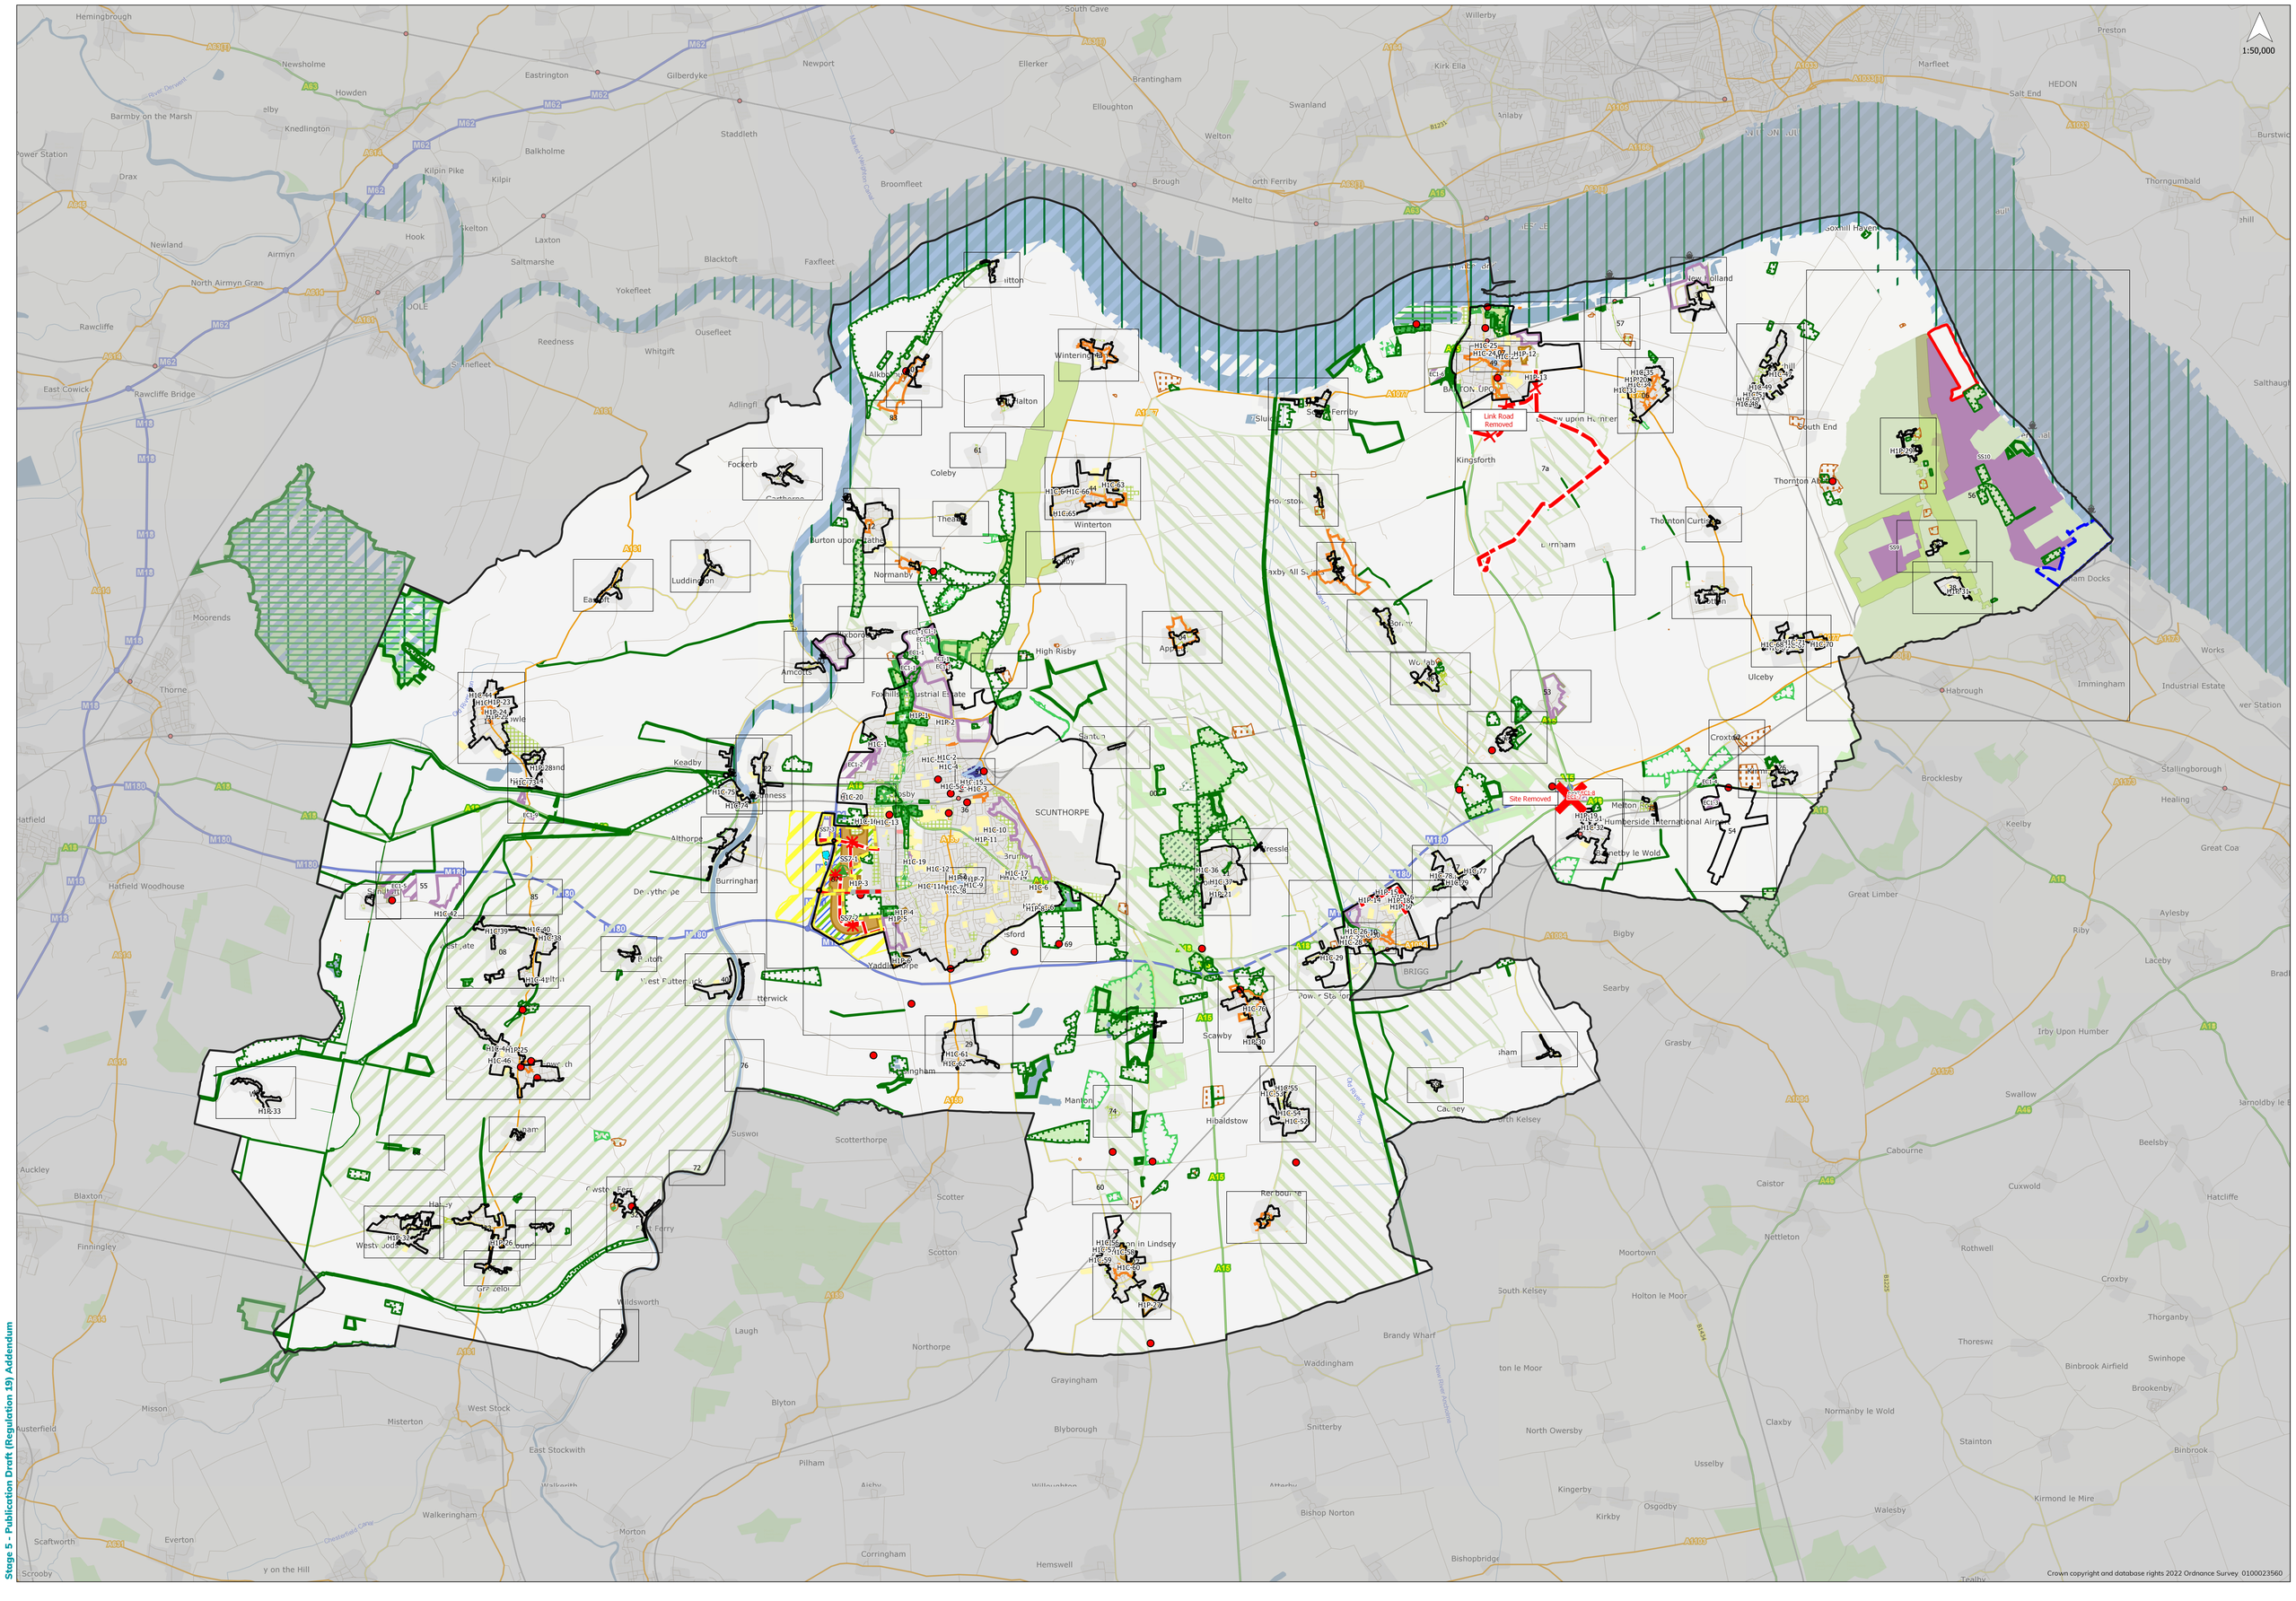

1:50,000
Link Road Removed
Site Removed
Crown copyright and database rights 2022 Ordnance Survey 0100023560