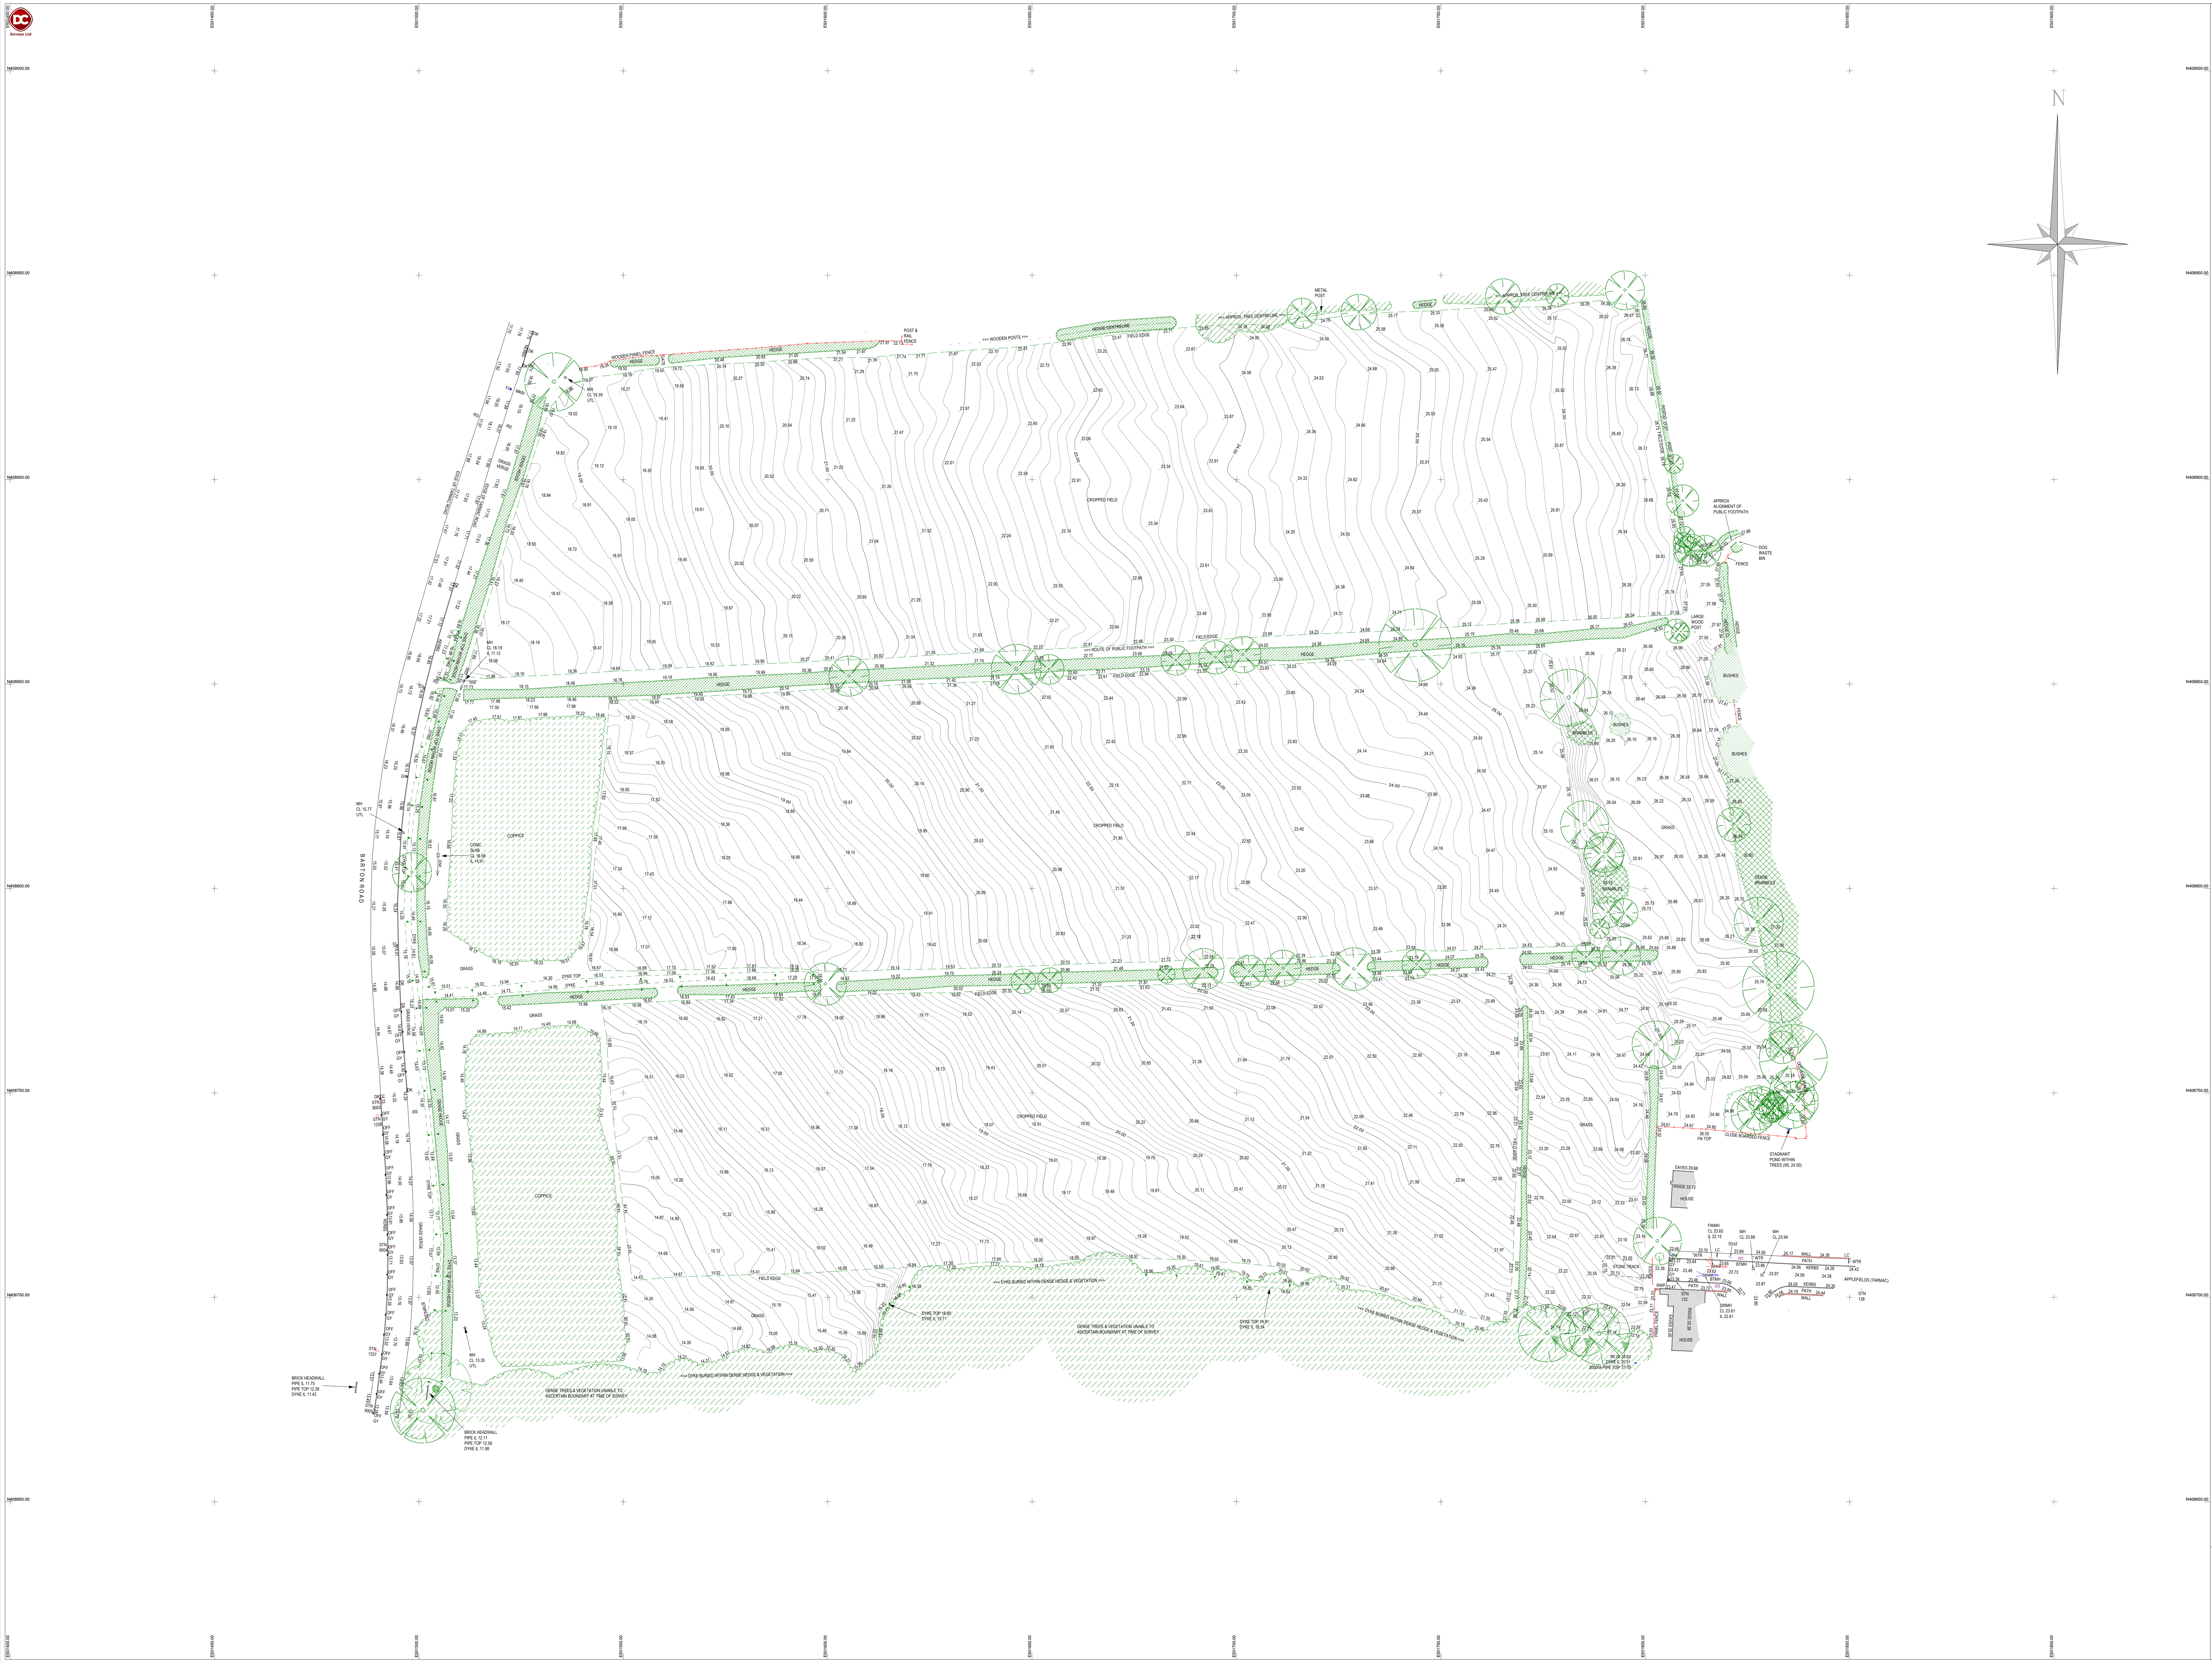


NOTES

ABBREVIATIONS & SYMBOLS

| | | | |
|---|---|---|---|
| AV | AIR VALVE | OHC | OVERHEAD CABLE |
| BH | BORE HOLE | PB | POST BOX |
| BOL | BOLLARD | PINV | PIPE INVERT LEVEL |
| CATV | CABLE TV MH | PM | PARKING METER |
| CCTV | SECURITY CAM | PO | POST |
| CL | COVER LEVEL | PT | PIPE TOP LEVEL |
| CH | CHANNEL | P/R | POST & RAIL FENCE |
| COL | COLUMN | P/W | POST & WIRE FENCE |
| DC | CABLE TV LID | RD | EDGE OF ROAD/NO KERB |
| DP | DOWN PIPE | RE | RODDING EYE/POINT |
| DR | DRAIN | RL | RIDGE LEVEL |
| EL | EAVES LEVEL | RP | REFLECTIVE POST |
| EP | ELECTRIC POLE | RS | ROAD SIGN |
| ER | EARTH ROD | SLVL | STONE LEVEL |
| FB | FLOWER BED | SOFF | SOFFIT LEVEL |
| FH | FIRE HYDRANT | SV | VALVE |
| FFL | FINISHED FLOOR LEVEL | SW | SURFACE WATER |
| FP | FLAG POLE | Tac | TACTILE PAVING |
| FW | FOUL WATER | TH | TRIAL HOLE |
| GV | GAS VALVE | TL | TRAFFIC LIGHTS |
| HW | HEADWALL | TLVL | TARMAC LEVEL |
| IC | INSPECTION COVER | TOW | TOP OF WALL LEVEL |
| IL | I NVERT LEVEL | TP | TELEGRAPH POLE |
| KB | KERB BOTTOM | TRK | TRACK |
| KO | KERB OFFLET | UTL | UNABLE TO LIFT |
| KT | KERB TOP | VP | VENT PIPE |
| LP | LAMP POST | WL | WATER LEVEL |
| LC | LIGHT COLUMN | WLVL | WATER LEVEL |
| MH | MANHOLE | WM | WATER METER |
| MP | MARKER POST | WO | WASH OUT POINT |

FENCE, HEDGE, ELECTRIC, BANK EDGE, STORM LINE, FOUL LINE, TELECOM LINE, GAS LINE, LARSON PILES, CHANNELS, WATER MAIN

TREE, BOREHOLE, STATION, TBM, MANHOLE, GULLY, BATTER, WATER LVL, GATE

1. THE POSITION OF THIS SURVEY IS BASED ON GPS OSTN02 GRID.
2. ALL LEVELS RELATE TO GPS DATA ACQD. WITH TRIMBLE VRS.
3. TREES SPREADS ARE DRAWN TO SCALE AND SHOW THE GENERAL/AVERAGE CANOPY SPREAD.
4. ALL BELOW GROUND LEVEL INFORMATION INCLUDING VOIDS, DRAINAGE & SERVICES HAVE BEEN IDENTIFIED FROM THE SURFACE LEVEL ONLY, THEREFORE PIPE SIZES ETC ARE ESTIMATIONS ONLY. ALL CRITICAL DIMENSIONS SHOULD BE CHECKED PRIOR TO THE COMMENCEMENT OF ANY SITE WORKS
5. EVERY EFFORT HAS BEEN MADE TO LOCATE AND SURVEY ALL VISIBLE FEATURES. IT SHOULD BE NOTED THAT SOME ITEMS MAY HAVE BEEN OBSCURED AT THE TIME OF THE SURVEY AND THEREFORE NOT SHOWN ON THIS DRAWING.
6. PHYSICAL BOUNDARY FEATURES SHOWN ON THIS DRAWING DO NOT NECESSARILY REPRESENT THE ACTUAL LEGAL BOUNDARIES. THIS INFORMATION SHOULD BE CONFIRMED WITH THE RELEVANT DOCUMENTATION.
7. THE CONTRACTOR MUST CHECK AND VERIFY ALL SITE LEVELS, DIMENSIONS, UTILITIES AND DRAINAGE DETAILS PRIOR TO THE COMMENCEMENT OF ANY SITE WORKS. ANY DISCREPANCIES MUST BE NOTIFIED TO DANIEL CHARLES SURVEYS LTD.
8. ALL SURVEY STATION CONTROL POINTS MUST BE CHECKED BY THE CONTRACTOR PRIOR TO STARTING ANY SITE WORKS.

**SURVEY CONTROL POINT INFORMATION.**

| Point | Easting | Northing | Elevation |
|---|---|---|---|
| 9000 | 501489.803 | 408744.448 | 14.181 |
| 9002 | 501489.872 | 408686.901 | 13.549 |
| 9005 | 501489.111 | 408672.611 | 13.464 |
| 1337 | 501489.872 | 408686.901 | 13.549 |
| 9004 | 501492.437 | 408712.386 | 13.781 |
| 1338 | 501489.803 | 408744.448 | 14.181 |
| 9003 | 501490.699 | 408747.490 | 14.279 |
| 2054 | 501852.925 | 408701.864 | 24.598 |
| 2057 | 501807.530 | 408703.877 | 23.518 |

| SURVEY DATE | 09/05/2016 | INITIALS | SRW/MJW |
|---|---|---|---|

| Rev | Amendments | Drn | Date |
|---|---|---|---|

Client:
GLOBE CONSULTANTS Ltd.

Project Title:
LAND AT -
BARTON ROAD
WRAWBY
NORTH LINCS.

Drawing Title:
TOPOGRAPHICAL SURVEY

| | |
|---|---|
| Scale @ A0: 1:500 | Date: 10/05/2016 |
| Drawing No: 16 - 83 - 01 | Rev: |
| C.A.D.Title: globe barton rd wrawby\master topo (16-83-01).mjo | |
| Drawn By: MJW/SRW | Checked By: SRW/MJW |


Daniel Charles Surveys Ltd

Daniel Charles Surveys Limited
Land Surveying & Engineering Services
Honeywood Barn, Honeyholes lane,
Dunholme, Lincoln. LN2 3SU
Tel : 01673 860444 Fax : 01673 863362
Email : info@daniel-charles.co.uk
Website : www.daniel-charles.co.uk