Burringham Road, Scunthorpe

gleeson

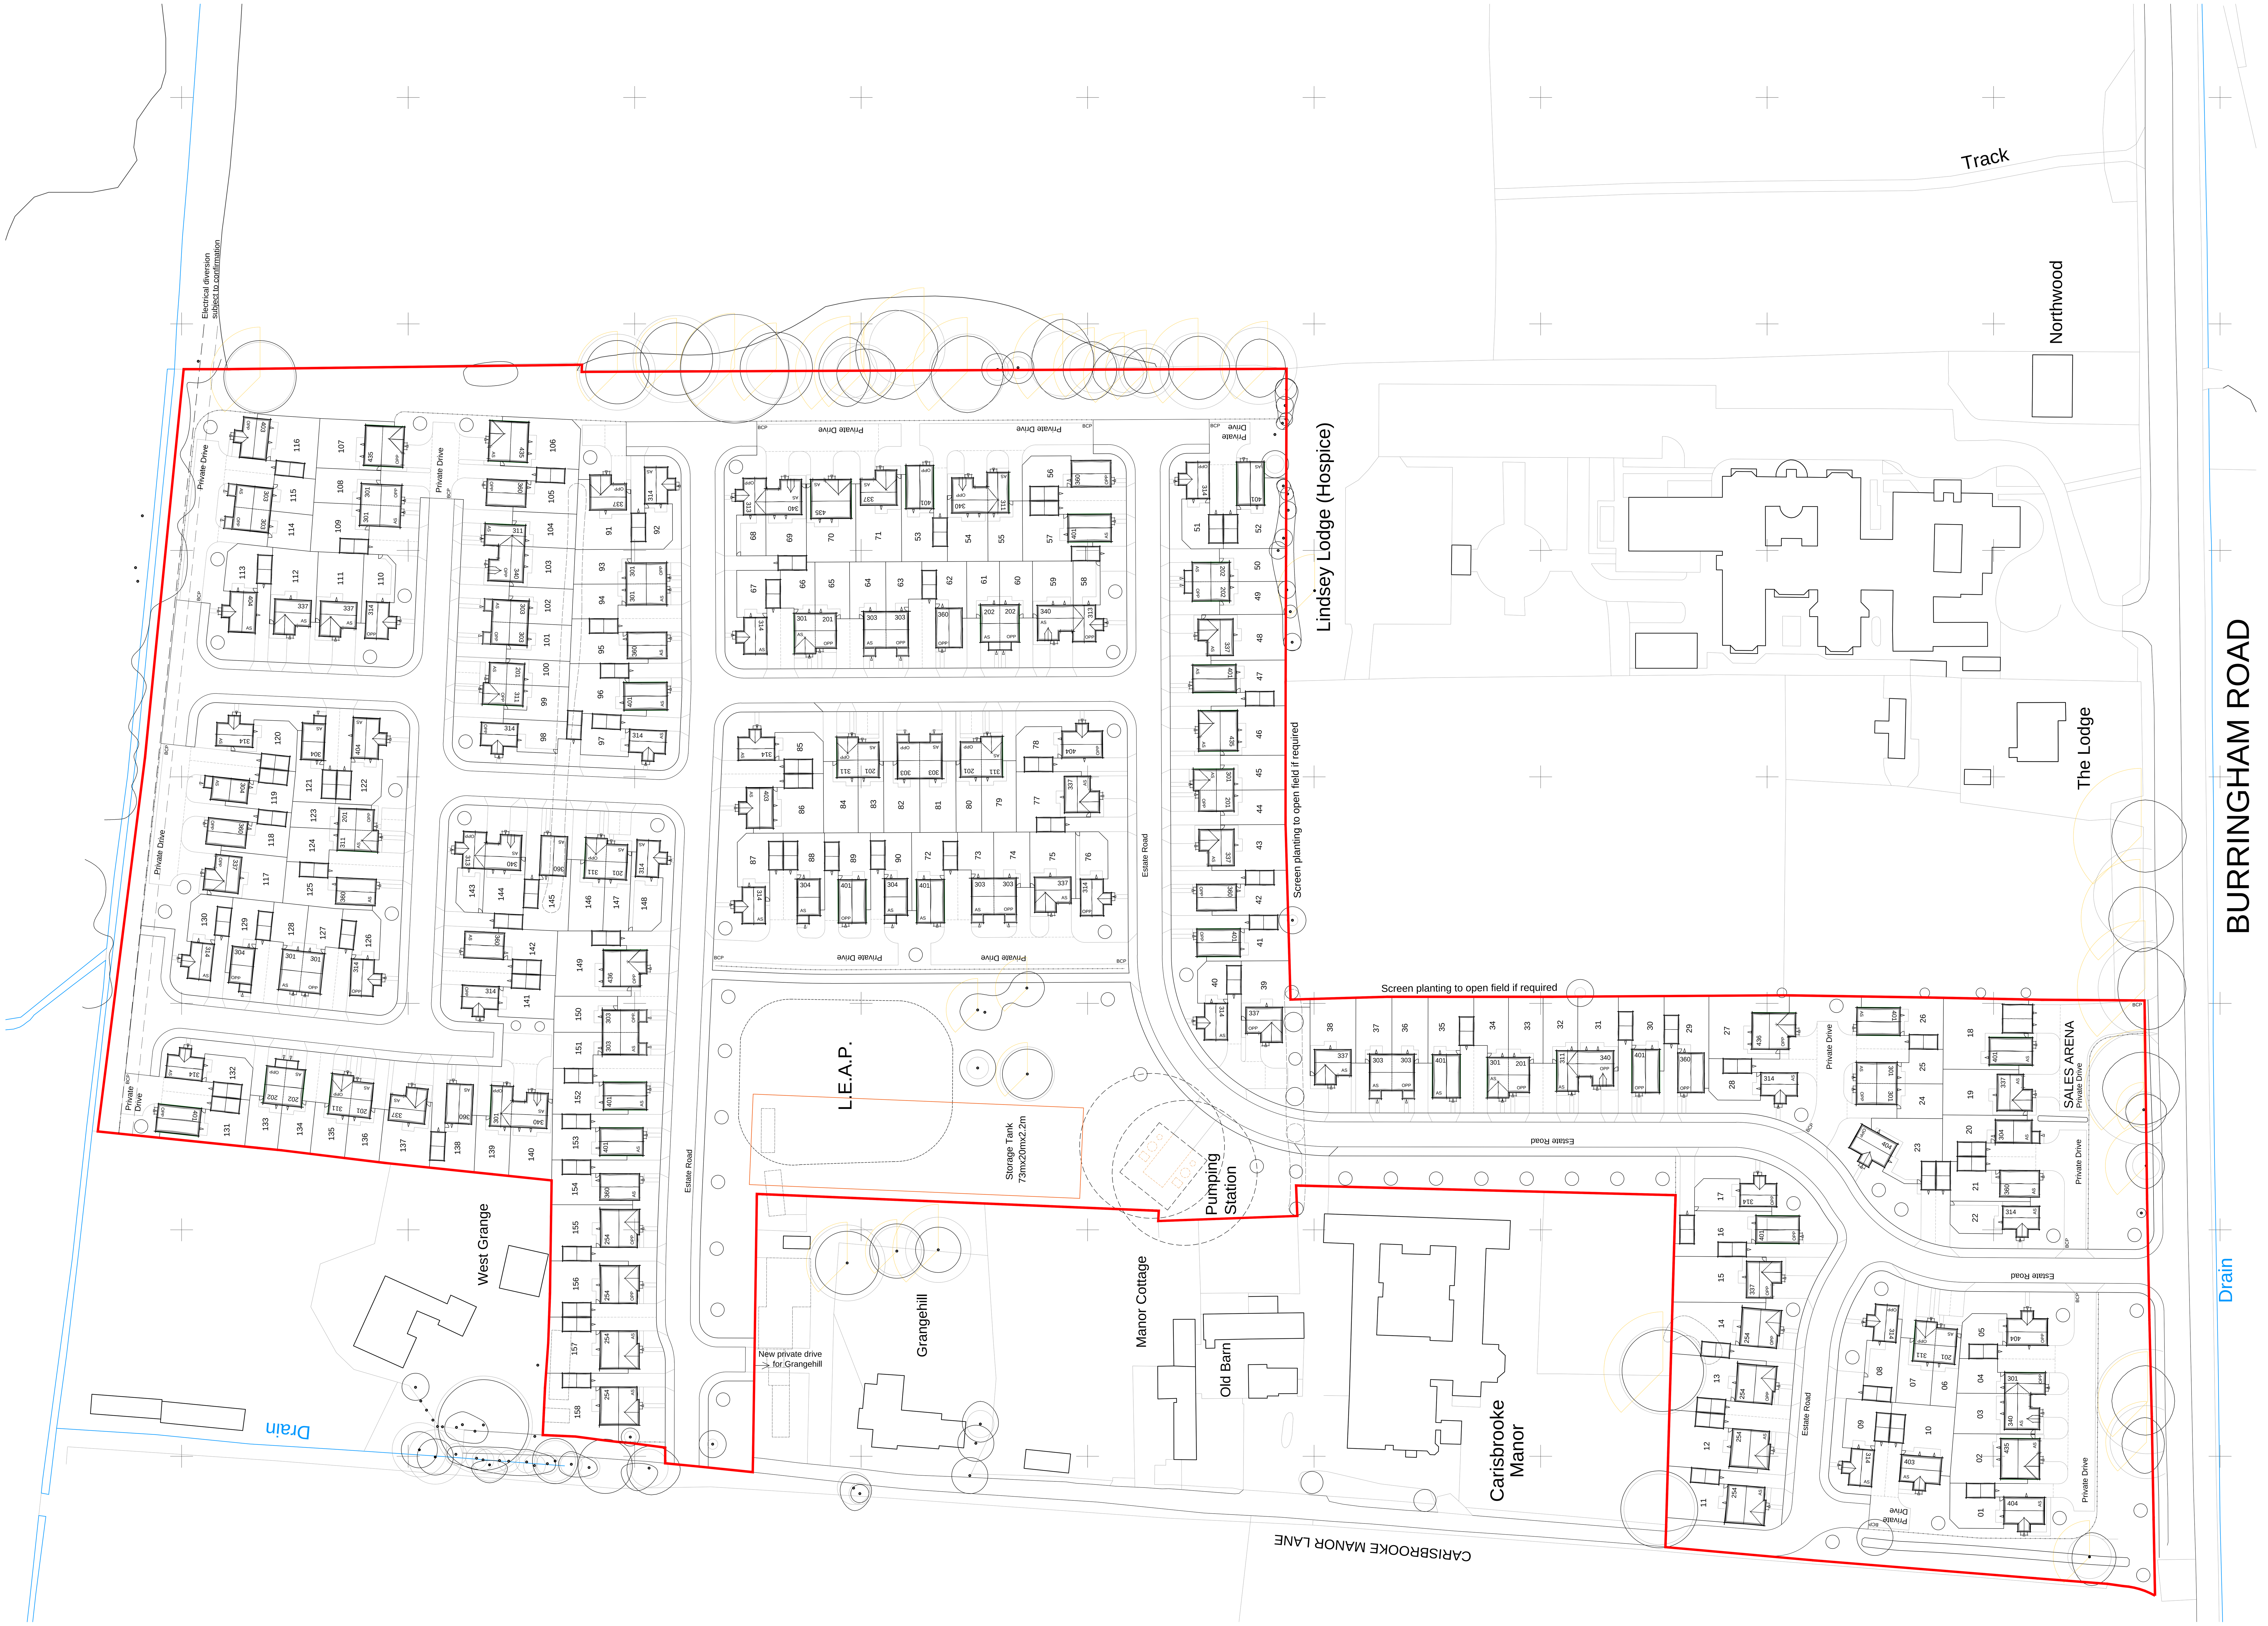

Housetype:			Sqft:	No:	
254	Moy	2B 1St	656	08	05%
201	Cork	2B 2St	651	10	10%
202	Kerry	2B 2St	671	06	
301	Tyrone	3B 2St	759	13	30%
303	Wicklow	3B 2St	772	14	
311	Lisburn	3B 2St	759	10	
313	Wexford	3B 2St	811	03	
340	Keady	3B 2St	839	08	
304	Kilkenny	3B 2St	772	06	35%
314	Renmore	3B 2St	811	21	
337	Calry	3B 2St	864	14	
360	Milford	3B 2St	919	13	
401	Longford	4B 2St	1066	16	20%
403	Carlow	4B 2St	1048	03	
404		4B 2St	1048	06	
435	Dublin	4B 2St	1221	05	
436	Broadale	4B 2St	1167	02	
		Total:		**158**	

158 Total Units (31.69DPH)
Gross 6.455Ha (15.95 Acres)
Nett 4.986Ha (12.32 Acres)

Rev	By	Note	Date
R	PB	Bin collection points added.	09.08.23
Q	PB	Private drive to Grangehill provided.	06.06.23
P	PB	Swale removed.	05.06.23
N	PB	Minor layout updates following technical review and additional plot.	12.04.23
M	PB	Garage size updated and minor plot movements.	28.03.23

Status **Sketch**
Sketch Planning Tender Construction As Built

PRA . Architecture

55 The Tannery . Lawrence Street . York . YO10 3WH T:01904 653772
E:mail@pra-architecture.com W: www.pra-architecture.com

PROJECT Burringham Road, Scunthorpe
TITLE Proposed Site Layout
CLIENT Gleeson
DATE 10.01.22 SCALE 1:500@A0
DRAWING 1251.05 REVISION R
DRAWN SH CHECKED SH

Do not scale from this drawing except for planning purposes. This drawing and any designs thereon are the copyright of PRA Architecture Ltd.

0 50M
1:500

Proposed Site Layout

(Subject to Survey and Planning)