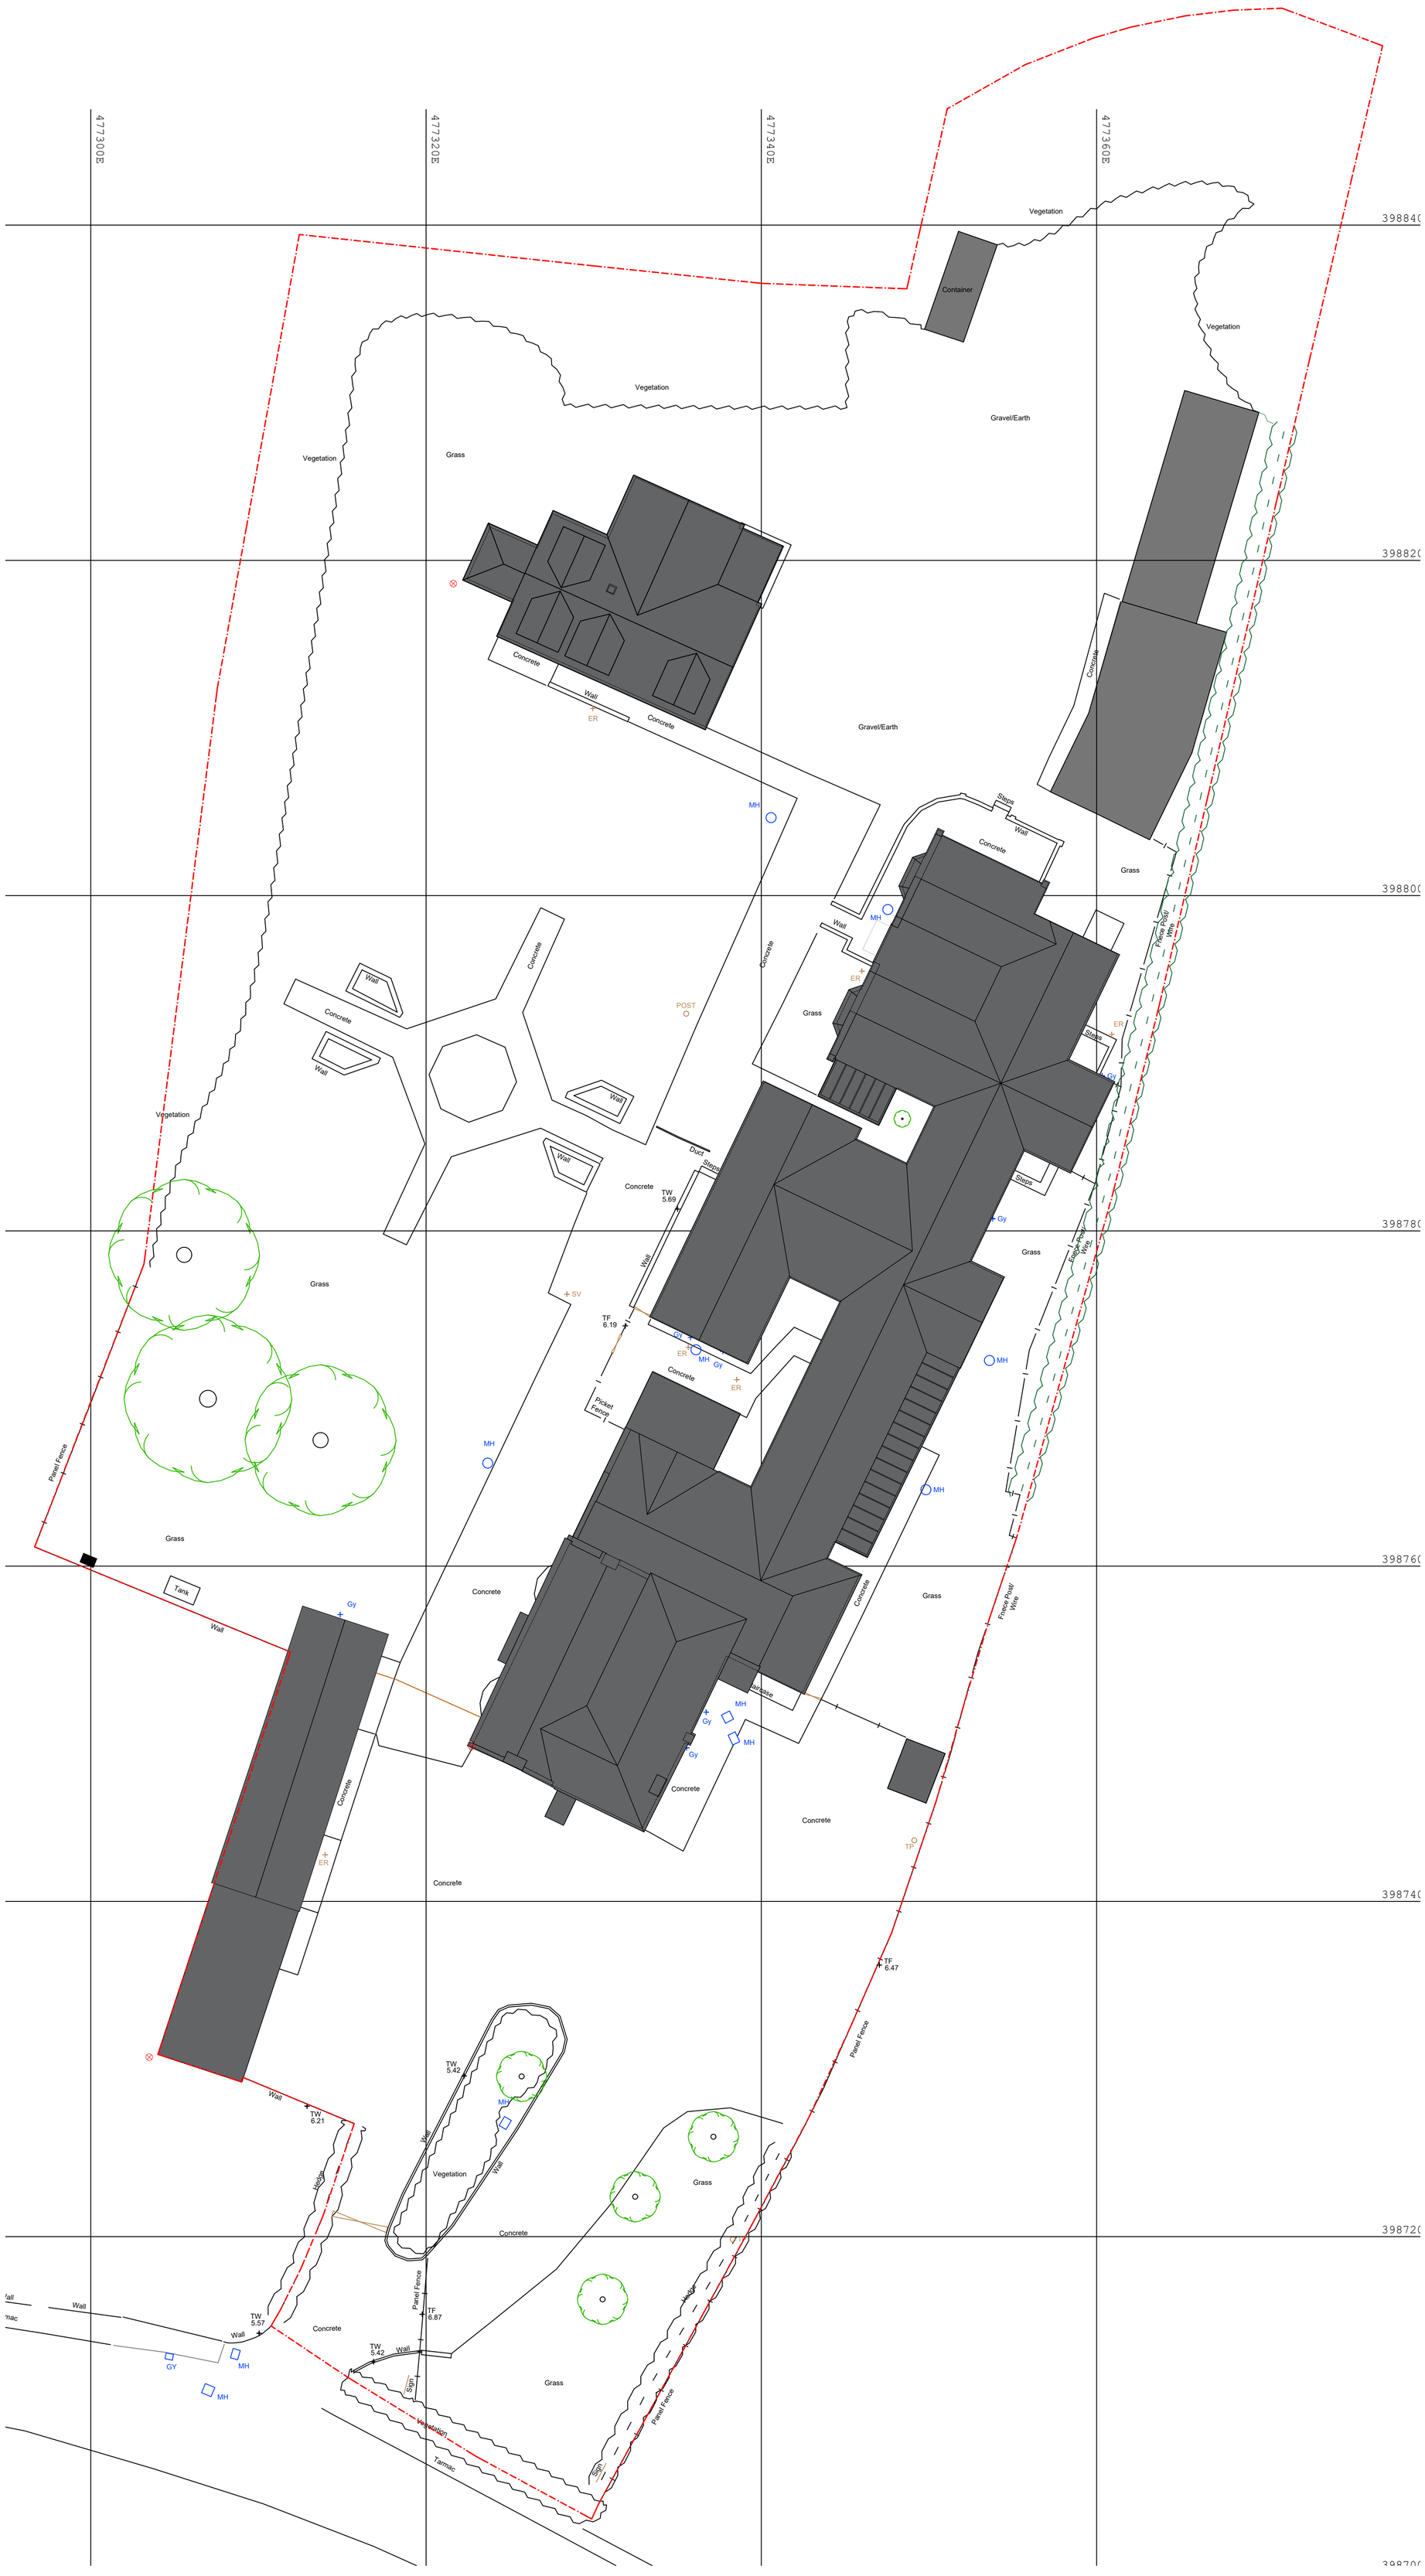

EXISTING SITE PLAN 1:200

Notes:

Contractor to satisfy themselves that all dimensions, drainage and services positions and materials are determined and correct prior to construction. Existing sub structure to be check and verified as suitable prior to any works being undertaken.

Project	PROPOSED CHANGE OF USE
Address	CUMBERWORTH LODGE, MAIN STREET, HAXEY, DONCASTER, DN9 2NB
Title	EXISTING SITE PLAN
Drawing Type	PLANNING
Drawing No.	2006.303.002
Date	JANUARY 2026
Scale	1:200 @ A1
REV	-

MCKENZIE TILSON
ARCHITECTURE