Chainage 00.000

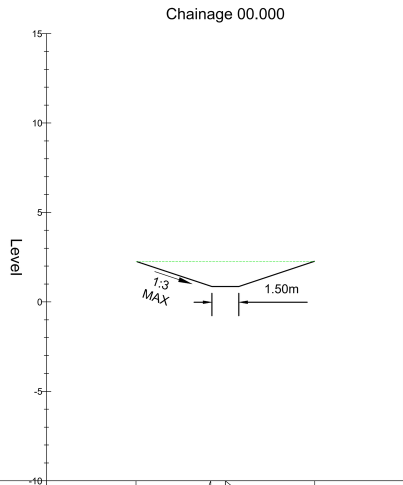

Existing Levels	2.249 2.267 2.267 2.267 2.265
Proposed Levels	2.250 0.856 0.856 0.856 2.265 2.265

Chainage 10.000

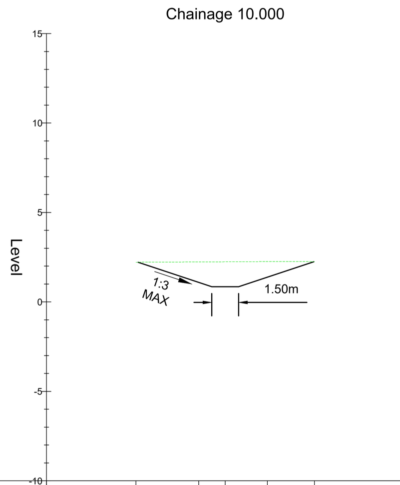

Existing Levels	2.220 2.235 2.243 2.255 2.253
Proposed Levels	0.846 0.846 0.846 0.846

Chainage 20.000

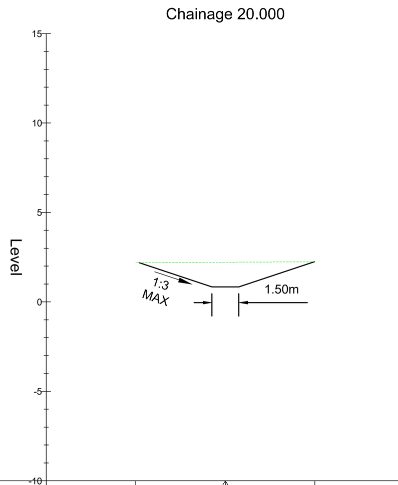

Existing Levels	2.191 2.218 2.218 2.244
Proposed Levels	2.192 0.837 0.837 0.837 2.244

Chainage 30.000

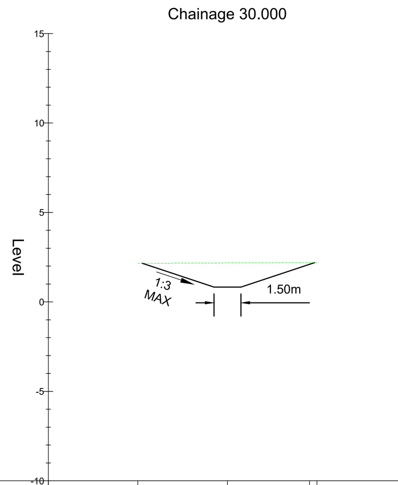

Existing Levels	2.161 2.180 2.197
Proposed Levels	2.162 0.827 0.827 0.827 2.197

Chainage 40.000

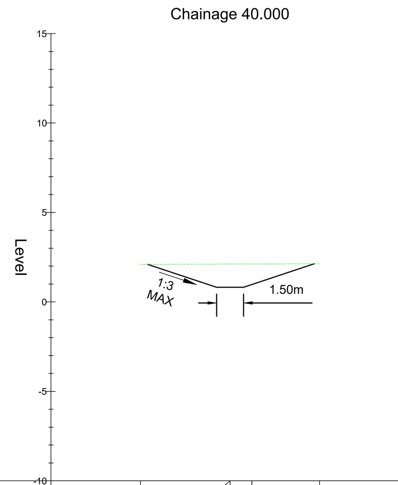

Existing Levels	2.099 2.117 2.117 2.122 2.130
Proposed Levels	0.817 0.817 0.817 0.817 0.817

Chainage 50.000

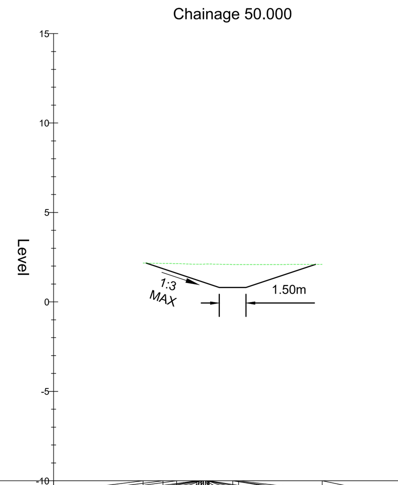

Existing Levels	[illegible] 2.155 2.143 2.106 2.109 2.109 2.112 2.112 2.114 2.114 2.117 2.117 2.119 2.119 2.120 2.119 2.091 2.091 2.085 2.101
Proposed Levels	0.807 0.807 0.807 0.807 0.807 0.807 2.100

Chainage 60.000

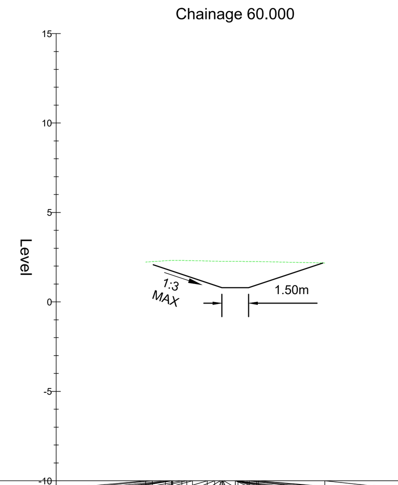

Existing Levels	[illegible] [illegible] [illegible] 2.324 2.324 2.324 2.319 2.315 2.308 2.289 2.280 2.271 2.273 2.273 2.272 2.268 2.268 2.268 2.268 2.268 2.266 2.262 2.260 2.257 2.256 2.178
Proposed Levels	2.075 0.798 0.798 0.798 0.798 2.175

Chainage 70.000

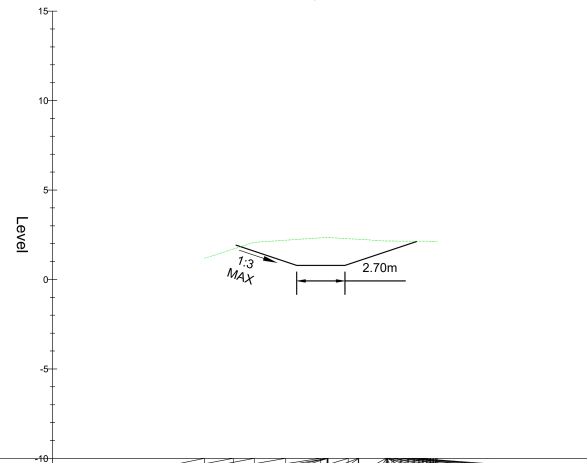

Existing Levels	1.184 1.701 2.078 2.197 2.326 2.350 2.350 2.350 2.279 2.245 2.246 2.146 2.146 2.147 2.149 2.149 2.148 2.147 2.147 2.144 2.145 2.142 2.142 2.140 2.141 2.138
Proposed Levels	0.788 0.788 0.788 2.122

Chainage 80.000

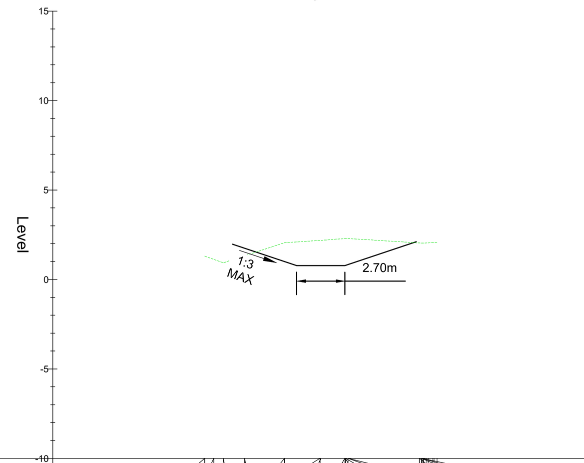

Existing Levels	1.309 1.126 0.931 1.323 2.056 2.181 2.185 2.289 2.291 2.291 2.291 2.291 2.041 2.034 2.034 2.034
Proposed Levels	0.778 0.778 0.778 0.778 0.778 0.778

Chainage 90.000

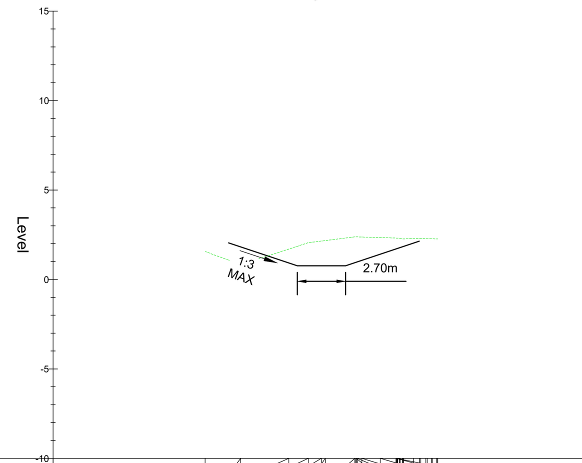

Existing Levels	1.564 0.825 1.701 2.055 2.147 2.174 2.381 2.381 2.381 2.381 2.373 2.342 2.315 2.315
Proposed Levels	0.768 0.768 0.768 2.142

Chainage 100.000

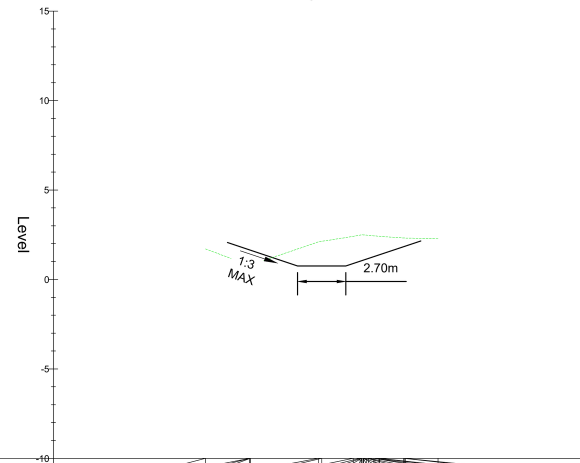

Existing Levels	1.704 0.798 0.794 0.806 2.100 2.130 2.410 2.481 2.497 2.495 2.497 2.492 2.494 2.492 2.476 2.470 2.440 2.436 2.414 2.411 2.320 2.320
Proposed Levels	2.063 0.758 0.758 0.758 2.152

Chainage 110.000

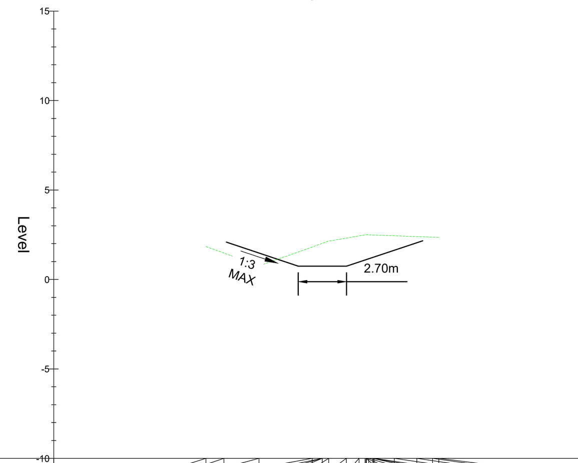

Existing Levels	1.840 1.475 0.763 1.814 2.016 2.016 2.016 2.145 2.313 2.439 2.499 2.500 2.501 2.496 2.483 2.483 2.483 2.443 2.398 2.367 2.355
Proposed Levels	2.084 0.747 0.747 0.747

Chainage 120.000

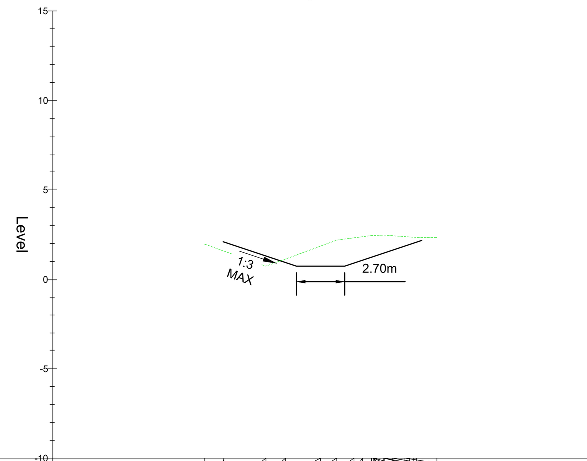

Existing Levels	1.974 1.579 0.732 1.133 1.853 2.189 2.318 2.378 2.442 2.444 2.444 2.446 2.471 2.471 2.436 2.386
Proposed Levels	2.102 0.737 0.737 0.737

Chainage 130.000

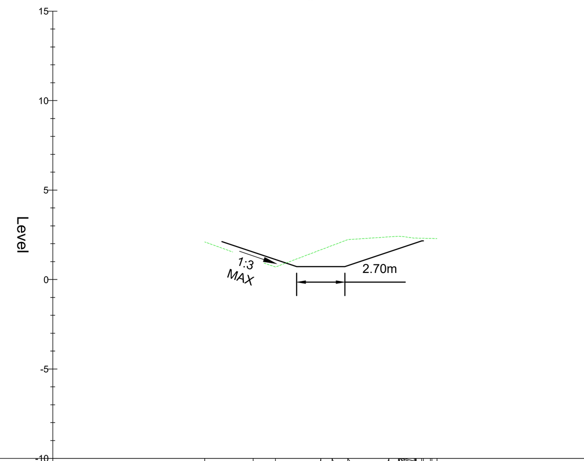

Existing Levels	2.101 1.134 0.700 1.660 1.895 2.229 2.384 2.419 2.419 2.403 2.390
Proposed Levels	2.123 0.727 0.727 0.727 0.727 2.162 2.162 2.162 2.162 2.162 2.162 2.161 2.160

Chainage 140.000

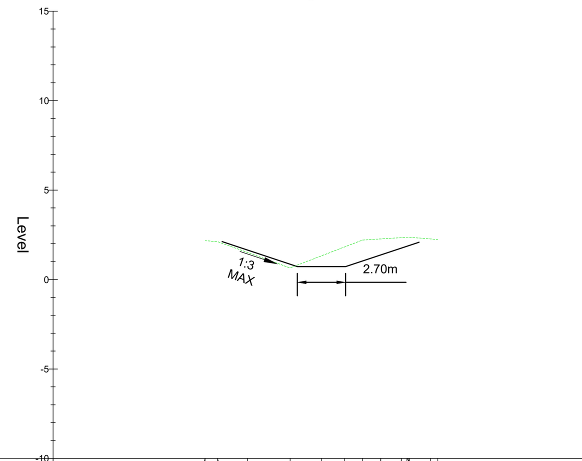

Existing Levels	2.168 2.117 1.508 0.649 1.324 1.823 2.207 2.270 2.342 2.361
Proposed Levels	2.117 0.718 0.718 0.718 2.081 2.085 2.087

Chainage 150.000

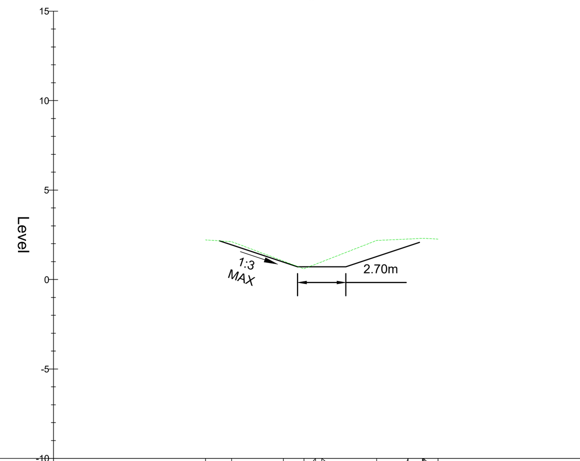

Existing Levels	2.215 2.116 1.033 0.851 0.988 0.988 2.184 2.263 2.302 2.302
Proposed Levels	2.162 0.709 0.709 0.709

Chainage 160.000

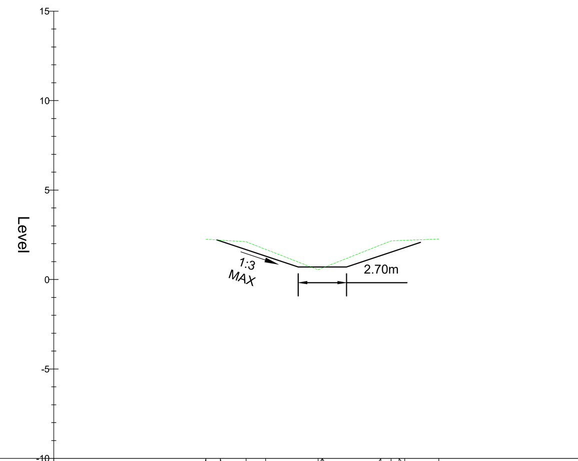

Existing Levels	2.251 2.202 2.115 1.687 0.644 0.644 1.935 2.162 2.179
Proposed Levels	2.214 0.700 0.700 0.700 2.077

Chainage 170.000

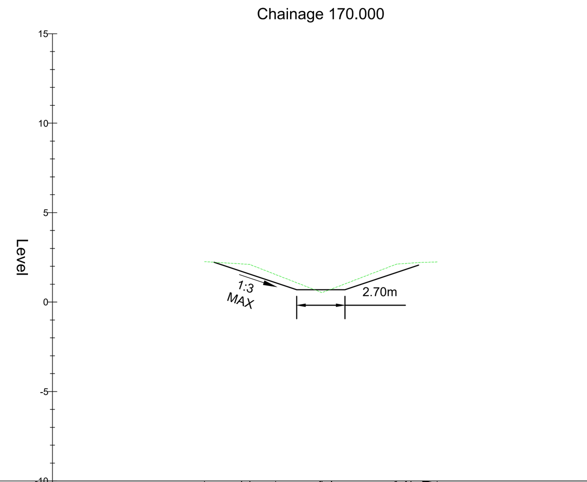

Existing Levels	2.261 2.131 2.104 1.537 0.555 0.529 0.725 2.123 2.159 2.177 2.221 2.221 2.221 2.221 2.221 2.221
Proposed Levels	2.227 0.691 0.691 0.691 2.064

Chainage 180.000

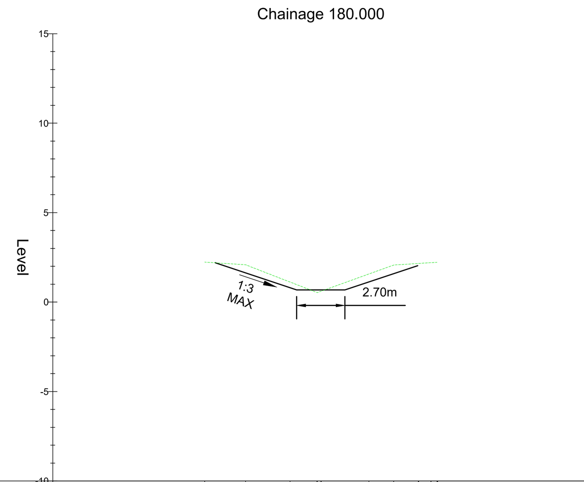

Existing Levels	2.233 2.084 1.119 0.528 0.602 1.567 2.071 2.158 2.201 2.221
Proposed Levels	2.198 2.194 0.680 0.680 0.680

Chainage 190.000

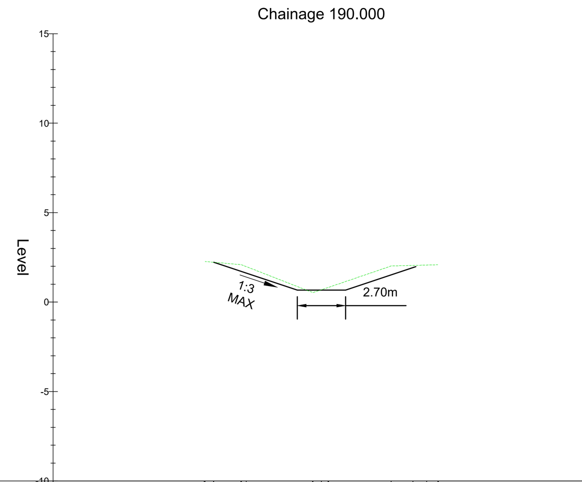

Existing Levels	2.267 2.225 2.088 1.984 0.528 0.688 0.811 2.019 2.047 2.069 2.086
Proposed Levels	0.668 0.668 0.668 1.976

Chainage 200.000

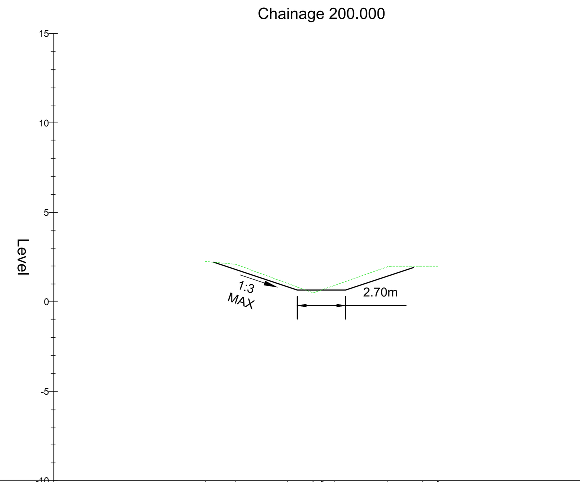

Existing Levels	2.261 2.098 1.022 0.500 0.663 0.663 1.965 1.961 1.963 1.961
Proposed Levels	2.215 0.657 0.657 0.657 0.657 1.921

Chainage 210.000

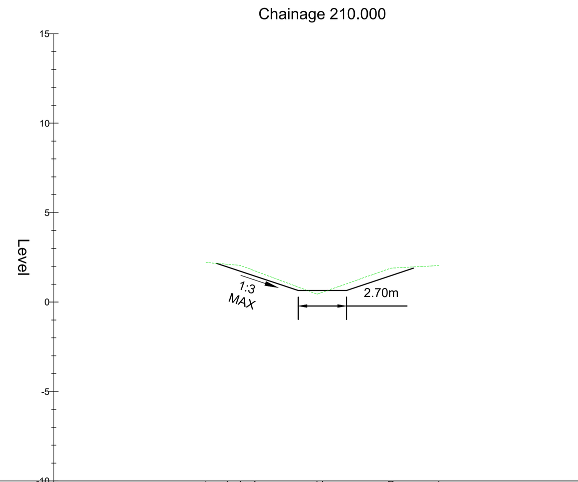

Existing Levels	2.214 2.112 2.053 1.750 0.442 0.545 1.864 1.897 1.899
Proposed Levels	2.162 0.647 0.647 0.647 1.891

Chainage 220.000

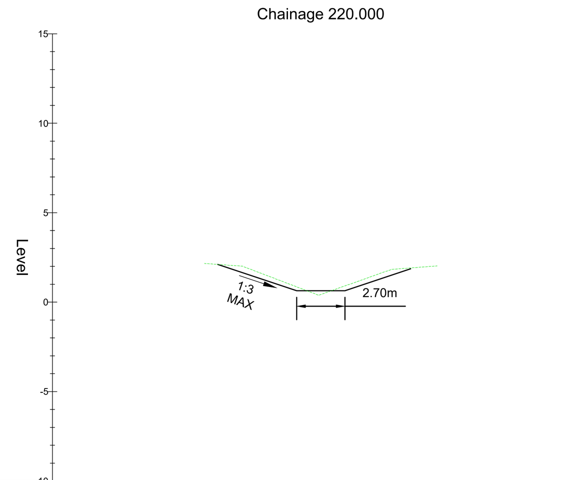

Existing Levels	2.160 2.008 0.643 0.385 0.427 0.427 0.427 0.427 1.828 2.020 2.023
Proposed Levels	2.107 0.636 0.636 0.636 1.861

100mm at A0

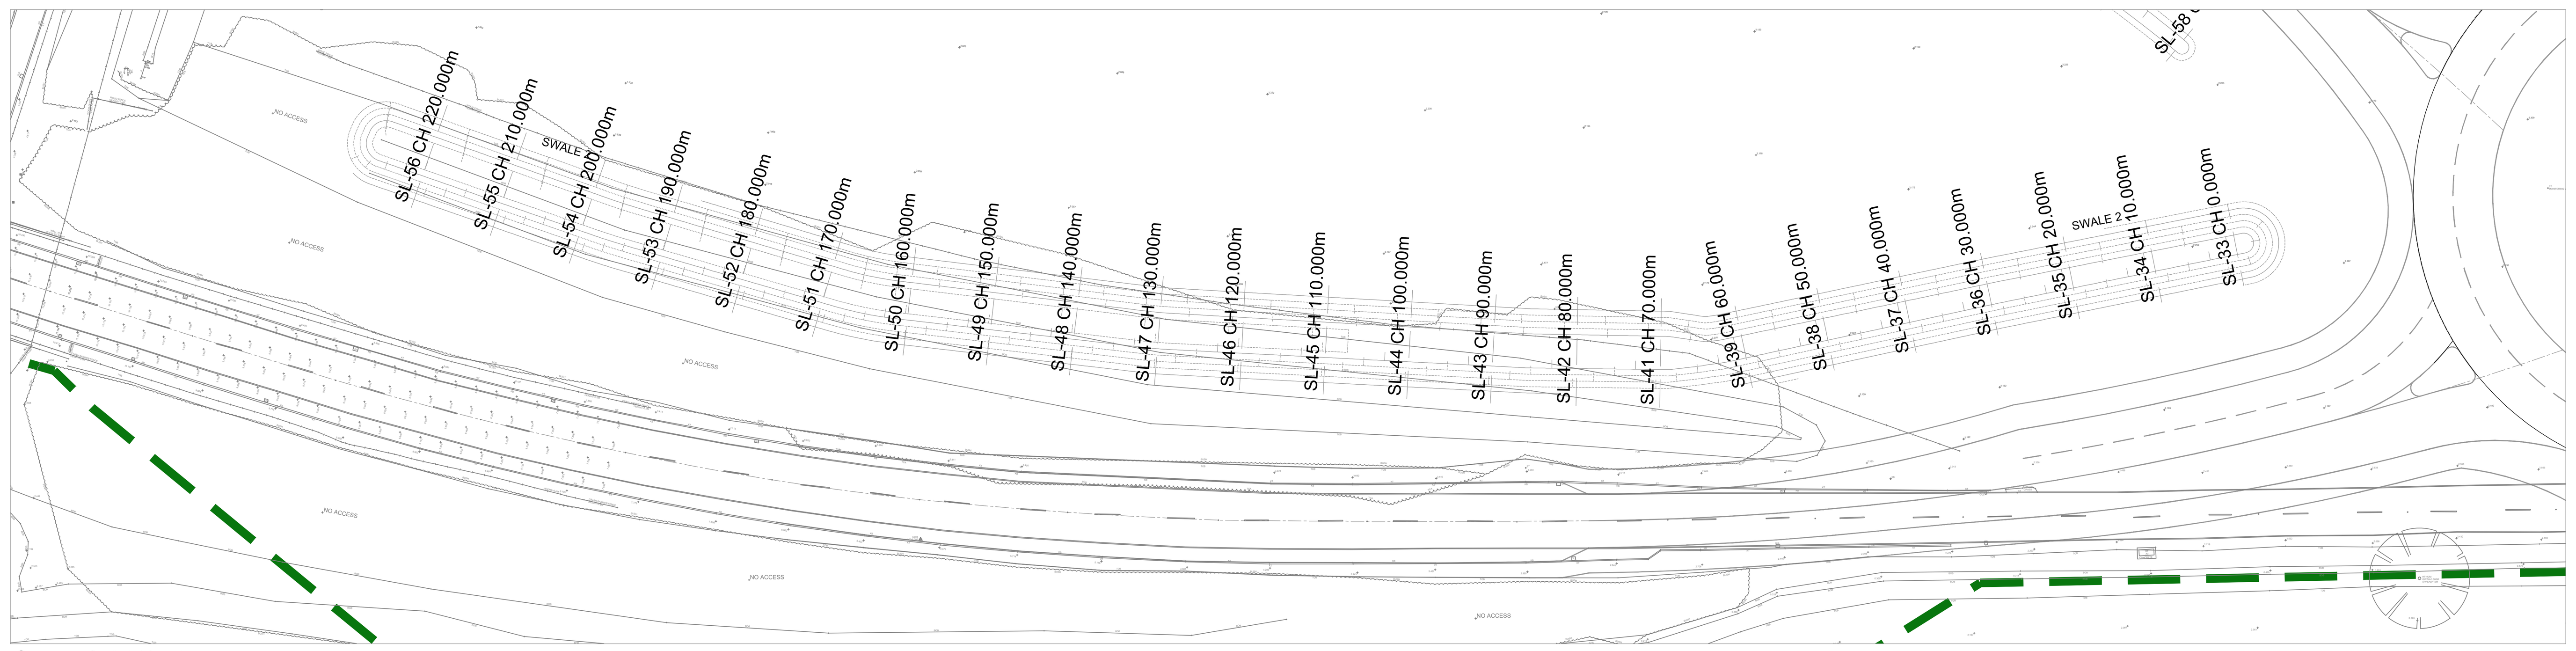

SWALE 2 KEYPLAN
1:500

NOTES:

1. THESE NOTES ARE INTENDED TO AUGMENT DRAWINGS AND SPECIFICATIONS. WHERE CONFLICT OF REQUIREMENTS EXIST THE ORDER OF PRECEDENCE SHALL BE AS SHOWN IN THE SPECIFICATION. OTHERWISE THE STRICTEST PROVISION SHALL GOVERN.
2. THIS DRAWING IS TO BE READ IN CONJUNCTION WITH ALL OTHER RELEVANT ENGINEERS AND ARCHITECTS DRAWINGS.
3. DRAWINGS NOT TO BE SCALED. ALL DIMENSIONS TO BE CHECKED ON SITE BY THE CONTRACTOR. ANY DISCREPANCIES TO BE NOTIFIED TO THE ENGINEER AND FURTHER INSTRUCTIONS OBTAINED BEFORE WORK IS COMMENCED.
4. ALL LEVELS ARE AOD (ABOVE ORDINANCE DATUM) UNO.

Rev	Description	Date	By	Chk	App
P01	FIRST ISSUE	12.03.26	ERD	JP	SPG

Alan Wood & Partners
www.alanwood.co.uk

Locations:
Hull
Leeds
Lincoln
Scarborough
Sheffield
Stockton-on-Tees
York

Issuing Office:
York Office
Omega 2
Monks Cross Drive
York
YO32 9GZ

eng@alanwood.co.uk
T. 01904 611594

Project: M181 Southern Junction - Phase 2, B1450 Spur and East Roundabout

Client: North Lincolnshire Council

Drawing: Temporary Phase - Ditch Sections - Swale 2 Sheet 2

Role: CIVIL ENGINEER

Drawing Status: FOR REVIEW AND COMMENT

Suitability Code: S3

Job. no. 53335

Scale@ A0: 1:250 UNO

Rev. P01

Project	Originator	Zone	Level	Type	Role	Number
SER	AWP	ZZ	XX	D	C	3111